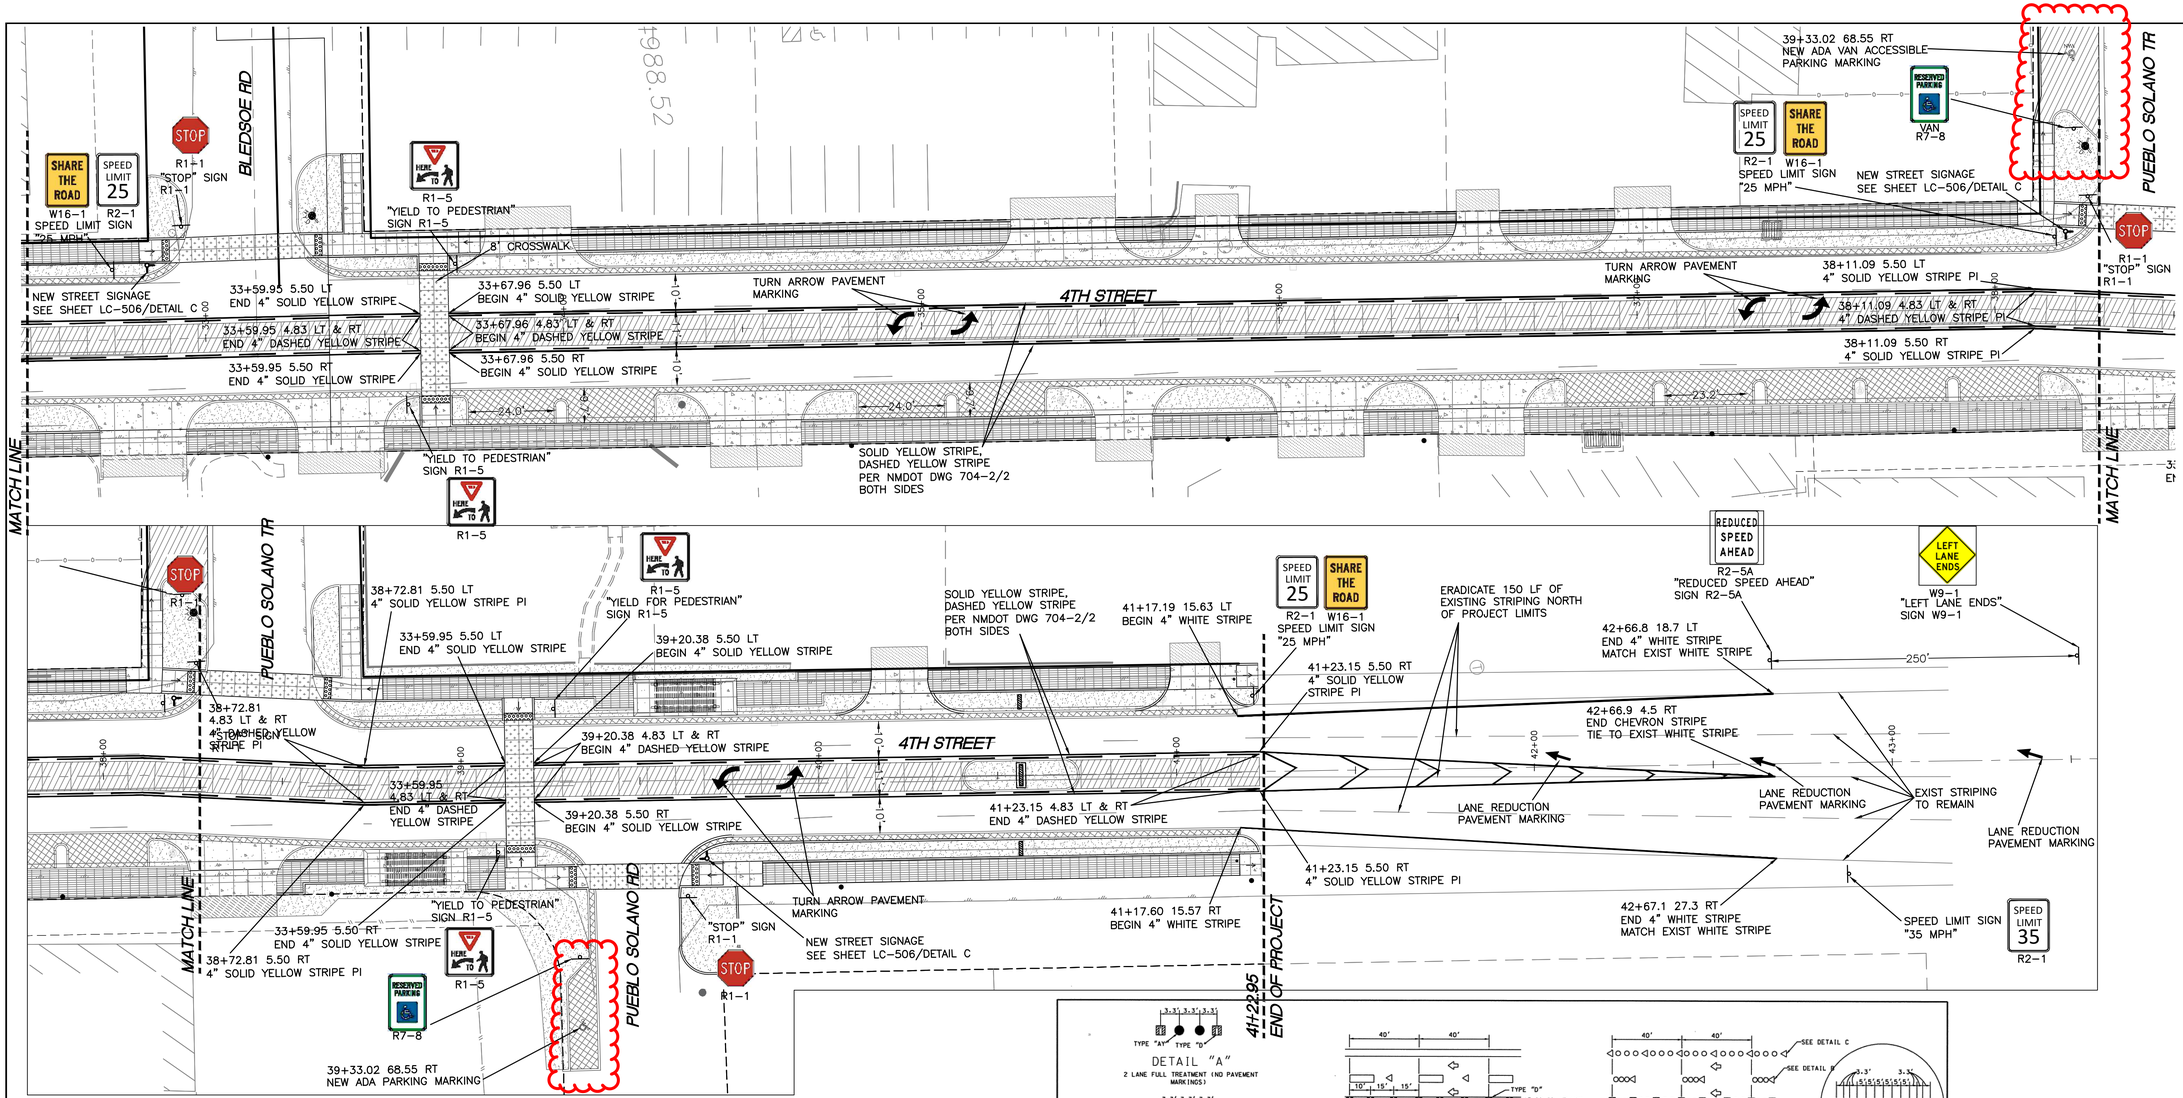

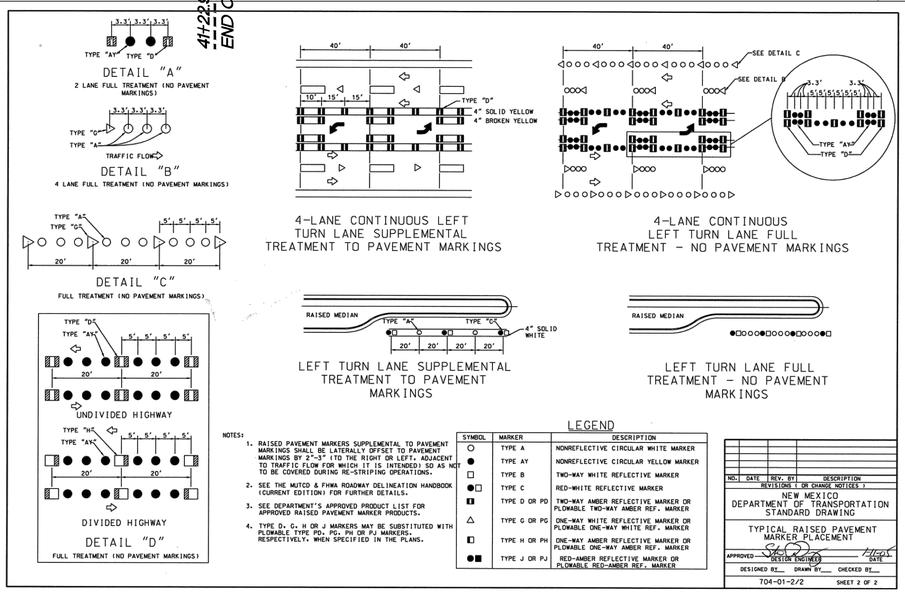

NOTES:

1. RAISED PAVEMENT MARKERS SUPPLEMENTAL TO PAVEMENT MARKINGS SHALL BE LATERALLY OFFSET TO PAVEMENT MARKINGS BY 2"-3" (TO THE RIGHT OR LEFT, ADJACENT TO TRAFFIC FLOW FOR WHICH IT IS INTENDED) SO AS NOT TO BE COVERED DURING RE-STRIPING OPERATIONS.
2. SEE THE MUTCD & FHWA ROADWAY DELINEATION HANDBOOK (CURRENT EDITION) FOR FURTHER DETAILS.
3. SEE DEPARTMENT'S APPROVED PRODUCT LIST FOR APPROVED RAISED PAVEMENT MARKER PRODUCTS.
4. TYPE D, G, H OR J MARKERS MAY BE SUBSTITUTED WITH PLOWABLE TYPE PD, PG, PH OR PJ MARKERS, RESPECTIVELY, WHEN SPECIFIED IN THE PLANS.

LEGEND

SYMBOL	MARKER	DESCRIPTION
○	TYPE A	NONREFLECTIVE CIRCULAR WHITE MARKER
●	TYPE AY	NONREFLECTIVE CIRCULAR YELLOW MARKER
□	TYPE B	TWO-WAY WHITE REFLECTIVE MARKER
●□	TYPE C	RED-WHITE REFLECTIVE MARKER
◧	TYPE D OR PD	TWO-WAY AMBER REFLECTIVE MARKER OR PLOWABLE TWO-WAY AMBER REF. MARKER
△	TYPE G OR PG	ONE-WAY WHITE REFLECTIVE MARKER OR PLOWABLE ONE-WAY WHITE REF. MARKER
◨	TYPE H OR PH	ONE-WAY AMBER REFLECTIVE MARKER OR PLOWABLE ONE-WAY AMBER REF. MARKER
●■	TYPE J OR PJ	RED-AMBER REFLECTIVE MARKER OR PLOWABLE RED-AMBER REF. MARKER

NO.	DATE	REV. BY	DESCRIPTION
			REVISIONS - OR CHANGE NOTICES -

NEW MEXICO DEPARTMENT OF TRANSPORTATION STANDARD DRAWING

TYPICAL RAISED PAVEMENT MARKER PLACEMENT

APPROVED _____ DATE _____
DESIGN ENGINEER

DESIGNED BY__ DRAWN BY__ CHECKED BY__

704-01-2/2 SHEET 2 OF 2

GRAPHIC SCALE
20 0 10 20
(IN FEET)
1 inch = 20 ft.

BENCH MARKS
A.G.R.S. MONUMENT "9_015"
STANDARD A.G.R.S. BRASS TABLET
NEW MEXICO STATE PLANE COORDINATES
(CENTRAL ZONE-N.A.D. 1983)
N=1,515,572.09
E=1,524,960.621
PUBLISHED EL=4988.802 (NAVD 1988)
GROUND TO GRID FACTOR=0.999680524
DELTA ALPHA ANGLE=-01°20'.97"

ENGINEER'S SEAL

TERRA WEST, LLC
5571 MIDWAY PARK PLACE NE
ALBUQUERQUE, NEW MEXICO 87109
(505) 858-3100
www.terrawestllc.com

VILLAGE OF LOS RANCHOS
PUBLIC WORKS DEPARTMENT
4th STREET ROADWAY IMPROVEMENTS

NO.	DATE	REMARKS	BY
		REVISIONS	

DESIGN
DESIGNED BY: VP — DATE: 3-1-18
DRAWN BY: pm — DATE: 3-1-18
DRAWN NAME: 2015098-STRIPING — JOB NO.: 2015098
CHECKED BY: RRB — DATE: 3-1-18

ZONE MAP NO.
D-15Z, E-15Z

SHEET TITLE

4TH STREET STRIPING AND SIGNAGE PLAN

33+00 TO 41+22.95

SHEET
C-115