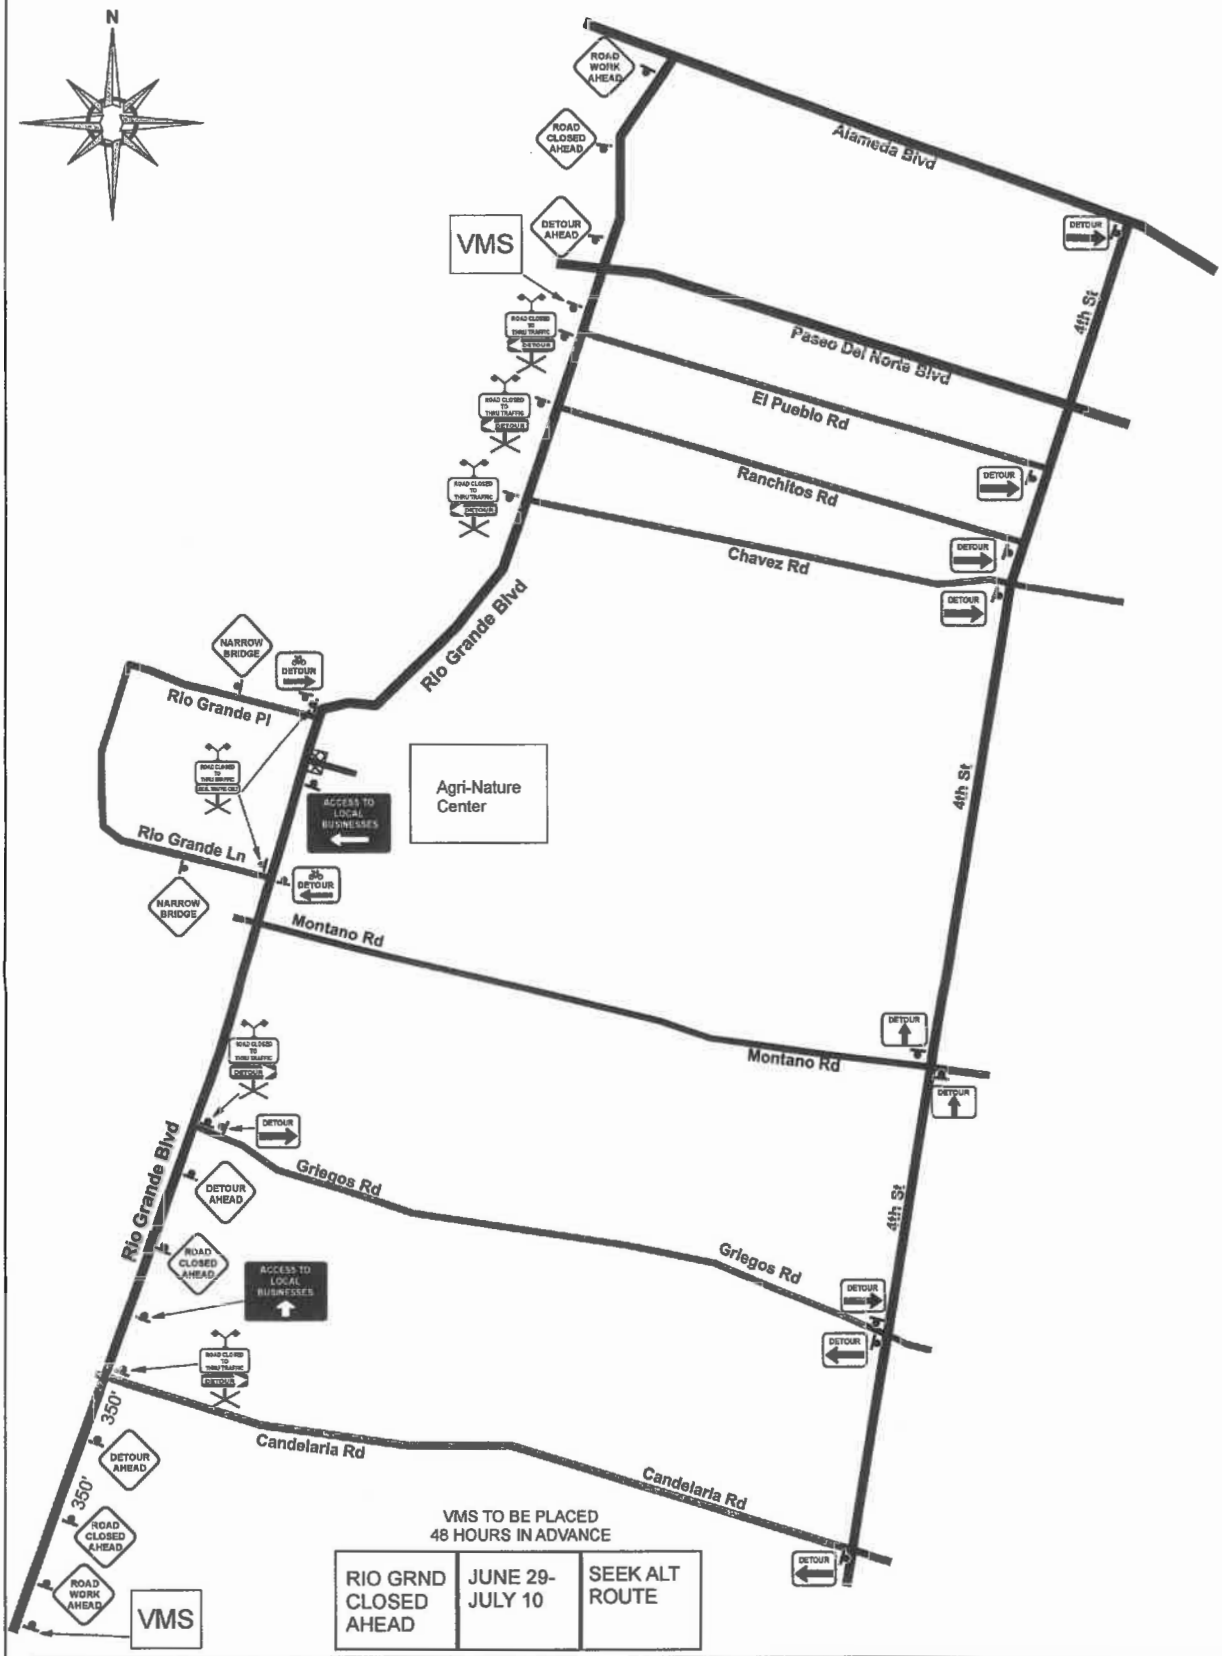

Designed By	Author: Tim Gonzales x111	Date: 6/16/20	Sheet: 3/3	Revisions			Designed For
Highway Supply TRAFFIC CONTROL SOLUTIONS (505) 345-8295	**Notes/Comments:** - Posted Speed Limit: 25 MPH			No.	Date	By	Bradbury Stamm SINCE 1923
	= WORK ZONE			1	6/22/20	AC	
	- Adjustments to sign spacing & channelization devices, for vertical and horizontal curves, side roads and driveways shall be made in field. - All advanced warning signs should be double indicated when feasible. - NOT TO SCALE						
TCP Index # 043922							