Exhibit A

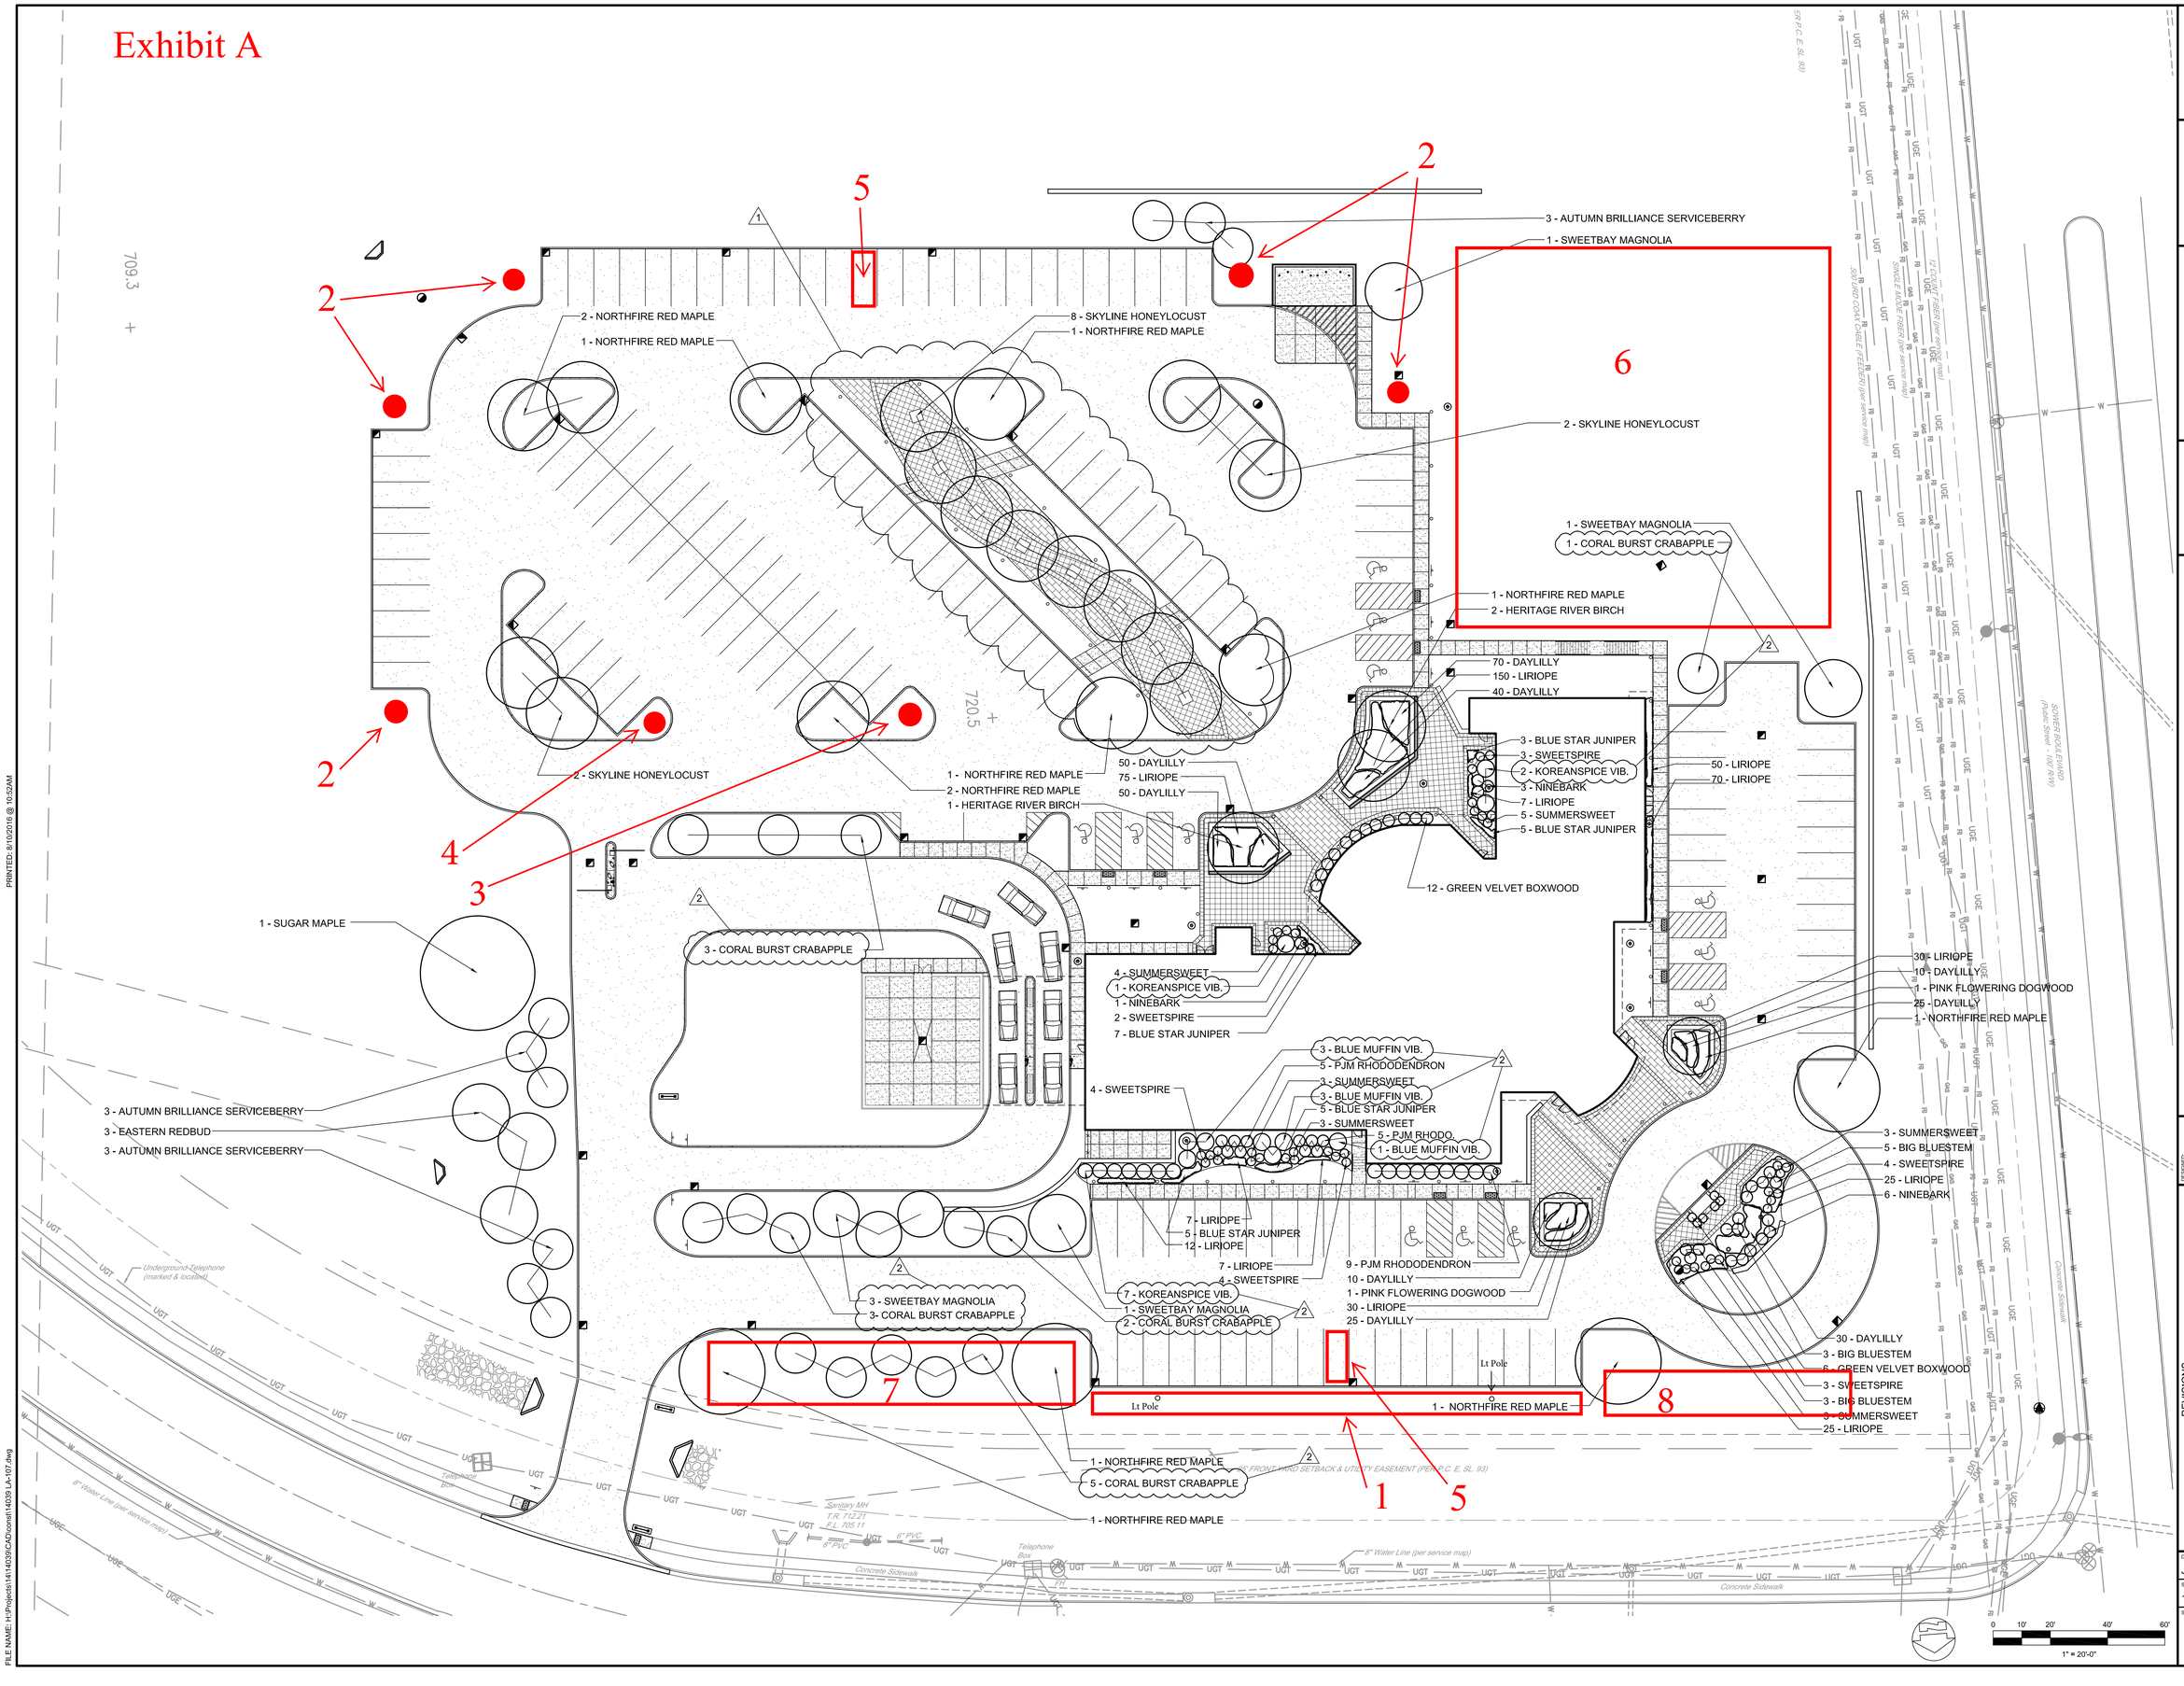

PRINTED: 8/10/2016 @ 10:52AM

FILE NAME: H:\Projects\14\14039\CAD\cons\14039 LA-107.dwg

GRW PROJECT NO. 4253-01

CLIENT PROJECT NO. CLIENT

ALL RIGHTS RESERVED: THIS DOCUMENT IS THE PROPERTY OF GRW ENGINEERS, INC. AND SHALL NOT BE REPRODUCED IN WHOLE OR IN PART OR USED FOR CONSTRUCTION OF OTHER THAN THIS SPECIFIC PROJECT WITHOUT WRITTEN PERMISSION

engineering | architecture | geospatial

www.grwinc.com

CONSTRUCTION DOCUMENTS - ASI-032

ENLARGED LANDSCAPE PLAN

FRANKFORT PLANT BOARD - NEW ADMINISTRATION BUILDING
FRANKFORT, KENTUCKY

DESIGNED: RDD
DRAWN: RDD
REVIEWED:
APPROVED:

REVISIONS

NO.	DESCRIPTION	DATE	BY
1	CO#-002 - ITEM #2	7/17/15	RDD
2	ASI-032	8/10/16	RDD

SCALE CHECK: THIS MARK SHOULD MEASURE EXACTLY 1" WHEN PLOTTED

DATE: JULY 17, 2015

SCALE: 1"=20'

SHEET NO. LA-107