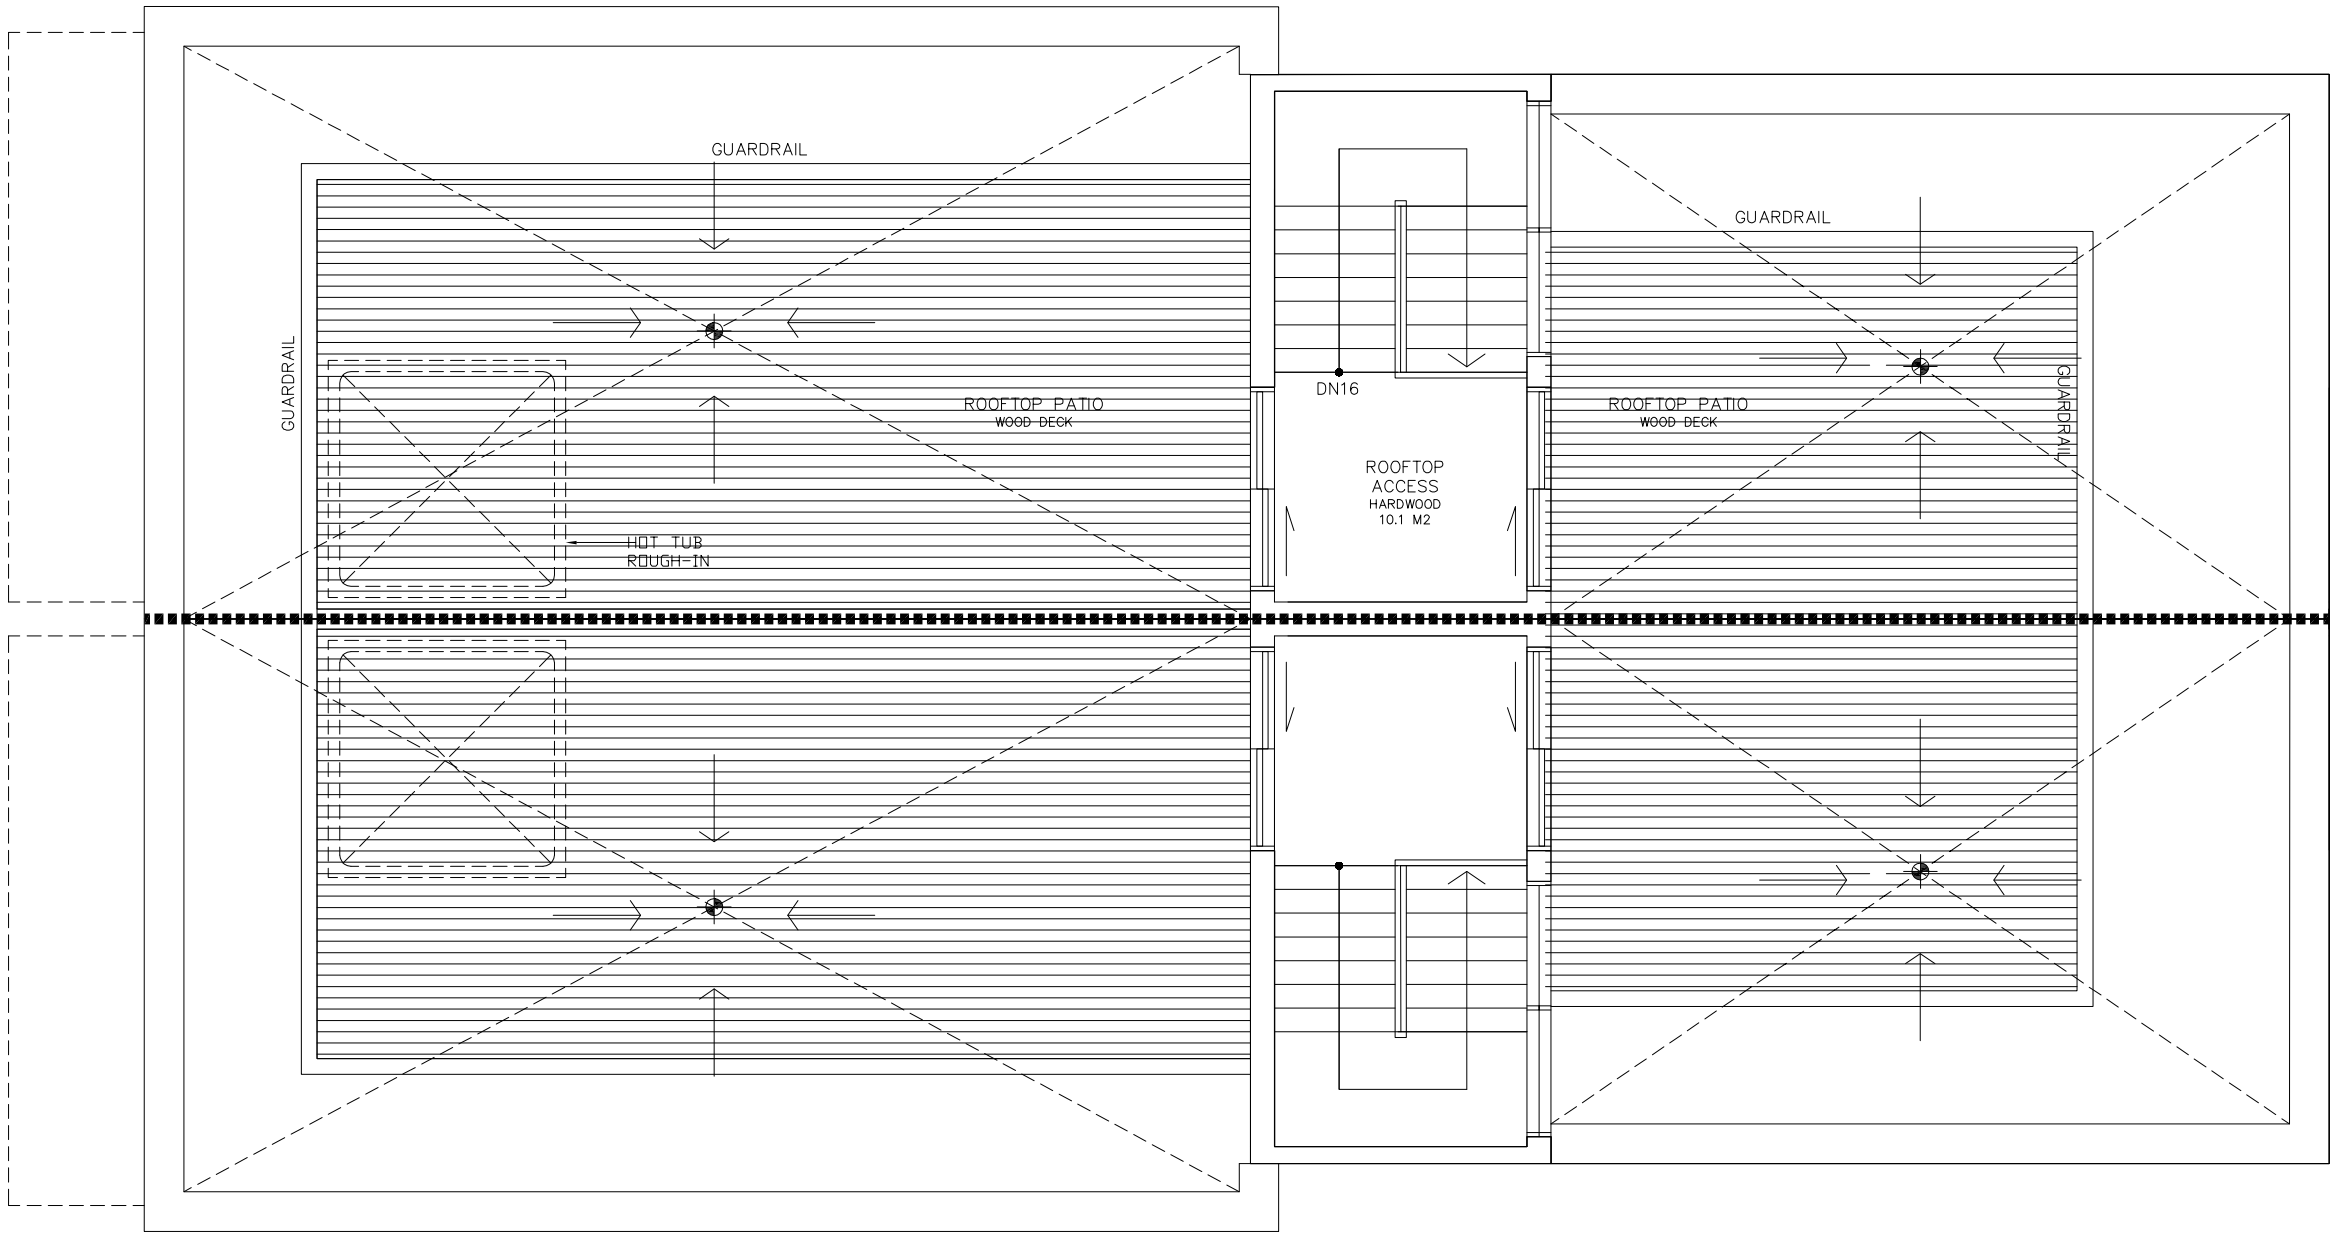

1 A3.5 ROOF
SCALE: $\frac{3}{16}$" = 1'

DESIGNER BCIN 38012 P. LALONDE

SIGNATURE OF MEMBER

No.	Revision/Issue	Date
1.	Permit	SEP 1/16

35 & 37
SPRINGFIELD RD

SEMI-DETACHED

ROOF

Scale as shown

Sheet #
A3.5
REV.01