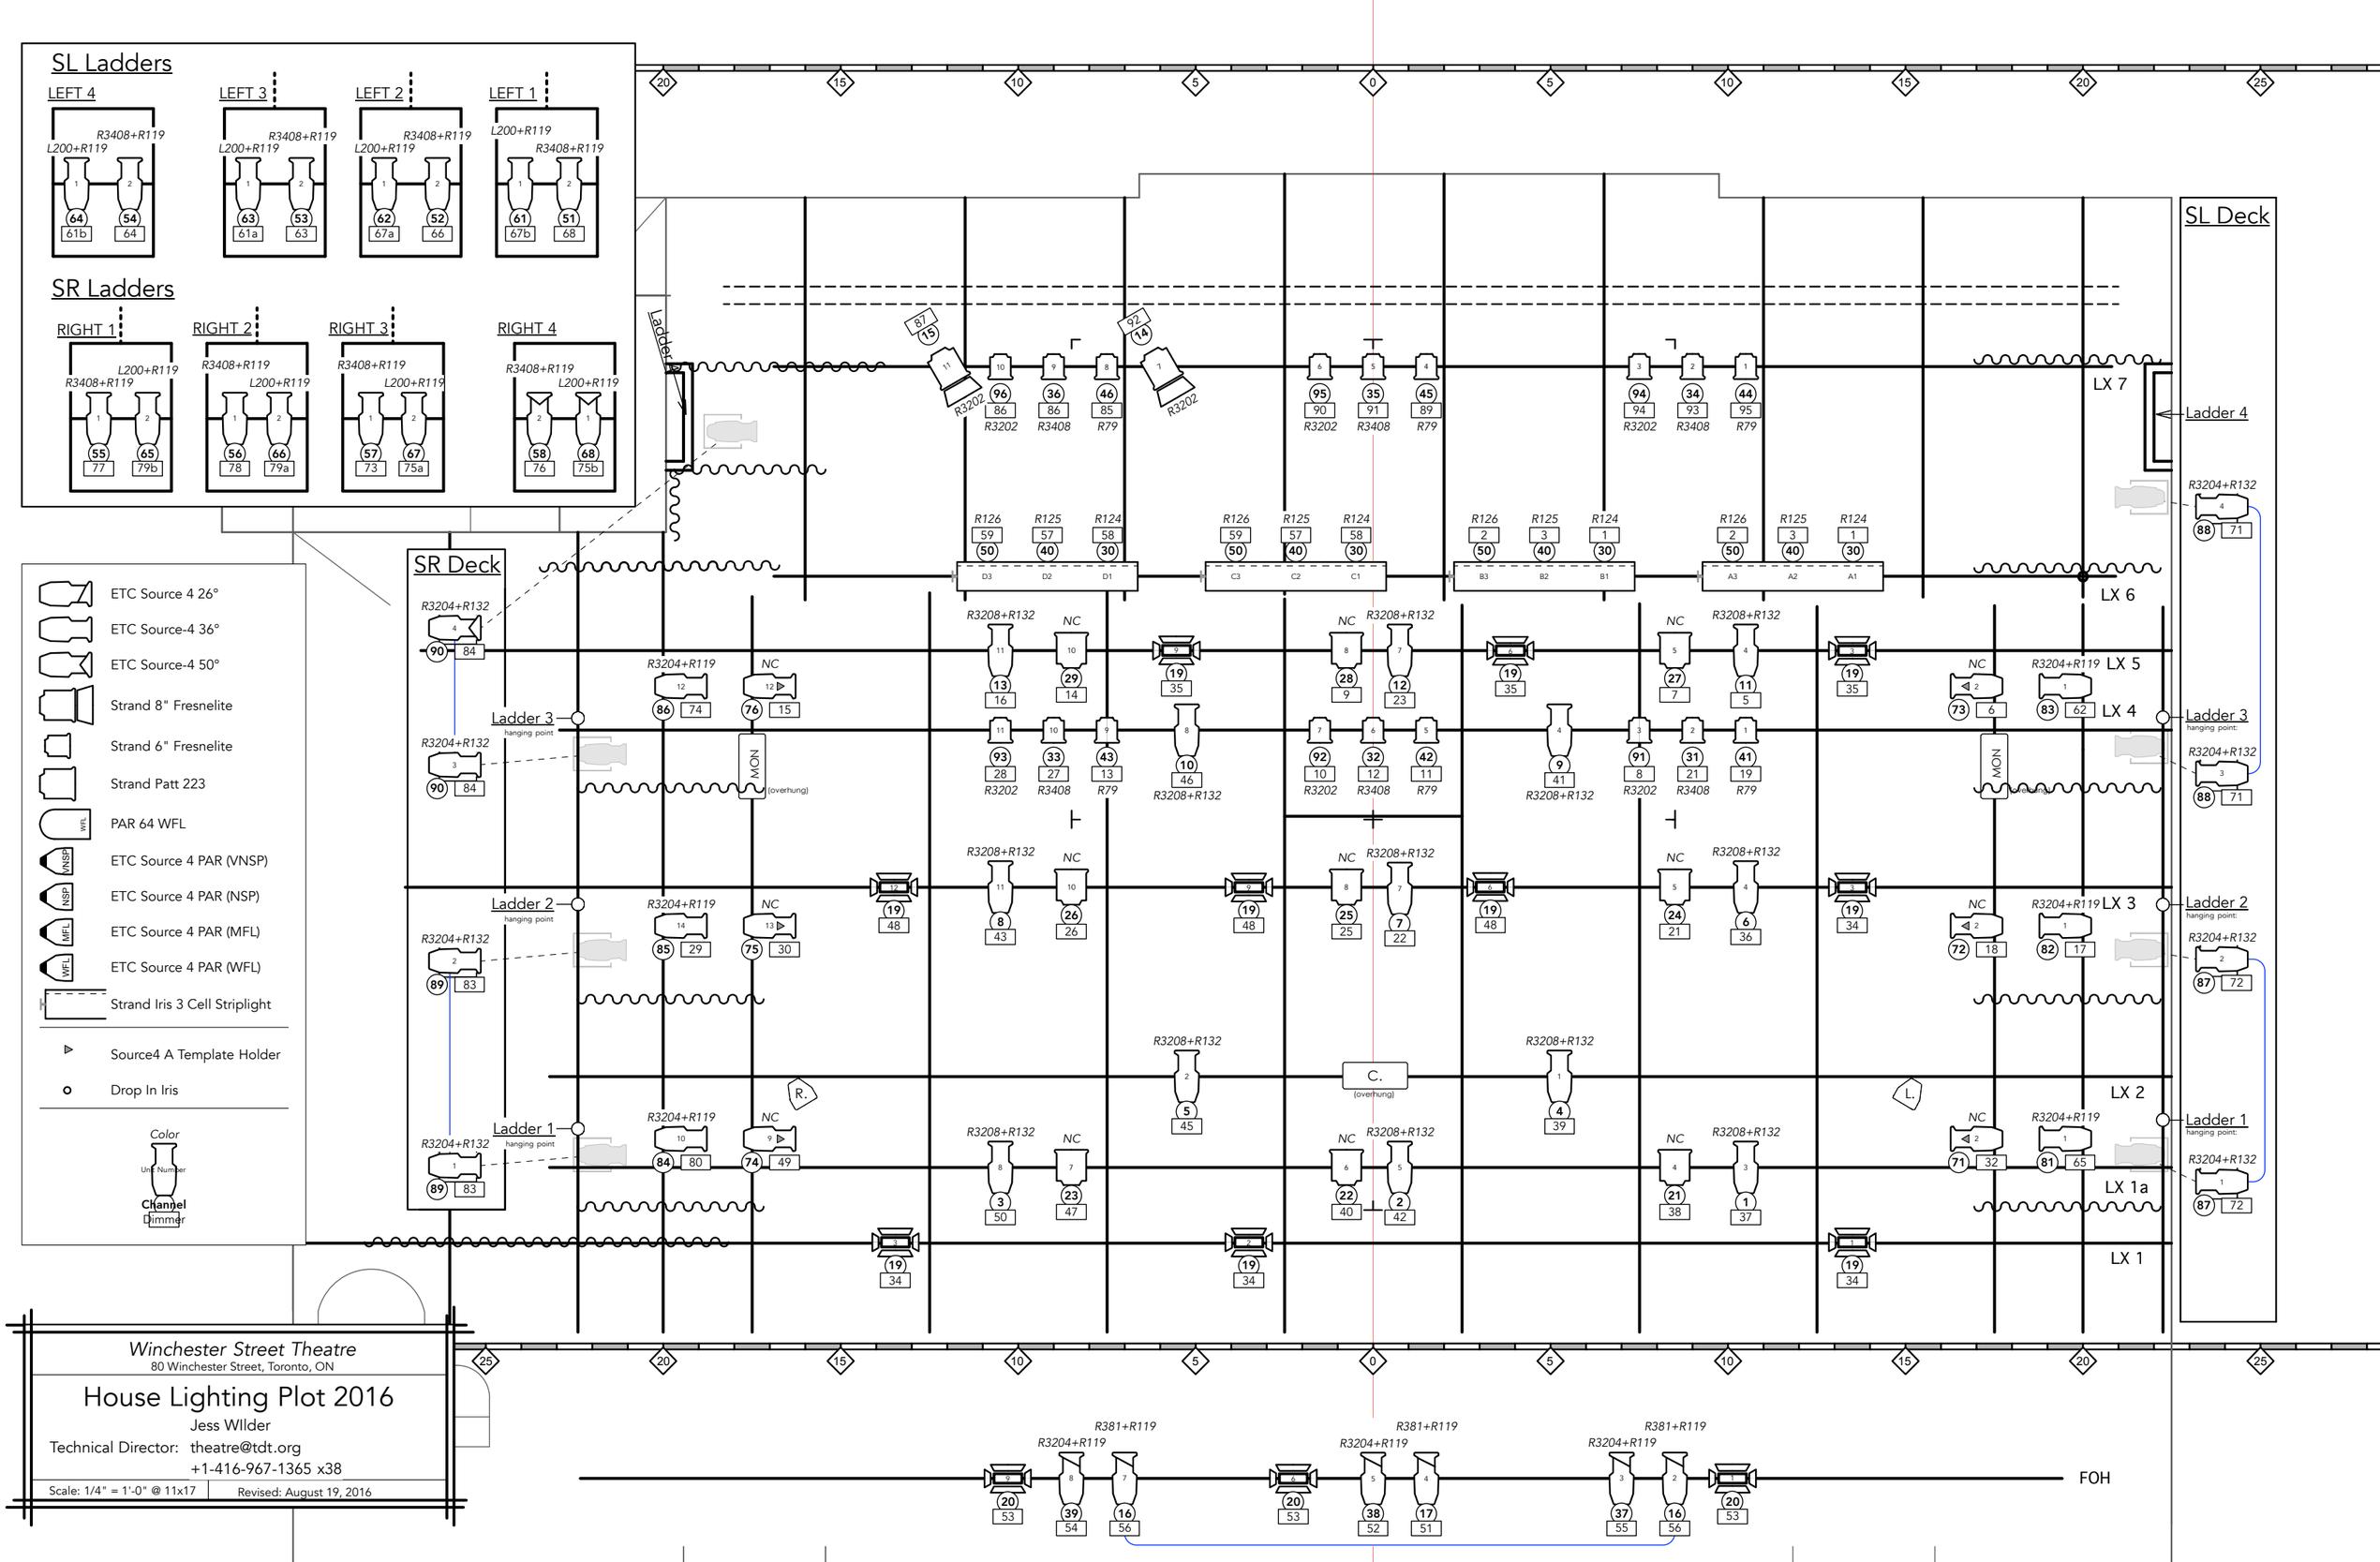

Winchester Street Theatre
80 Winchester Street, Toronto, ON

House Lighting Plot 2016

Jess WIlder
Technical Director: theatre@tdt.org
+1-416-967-1365 x38

Scale: 1/4" = 1'-0" @ 11x17 | Revised: August 19, 2016