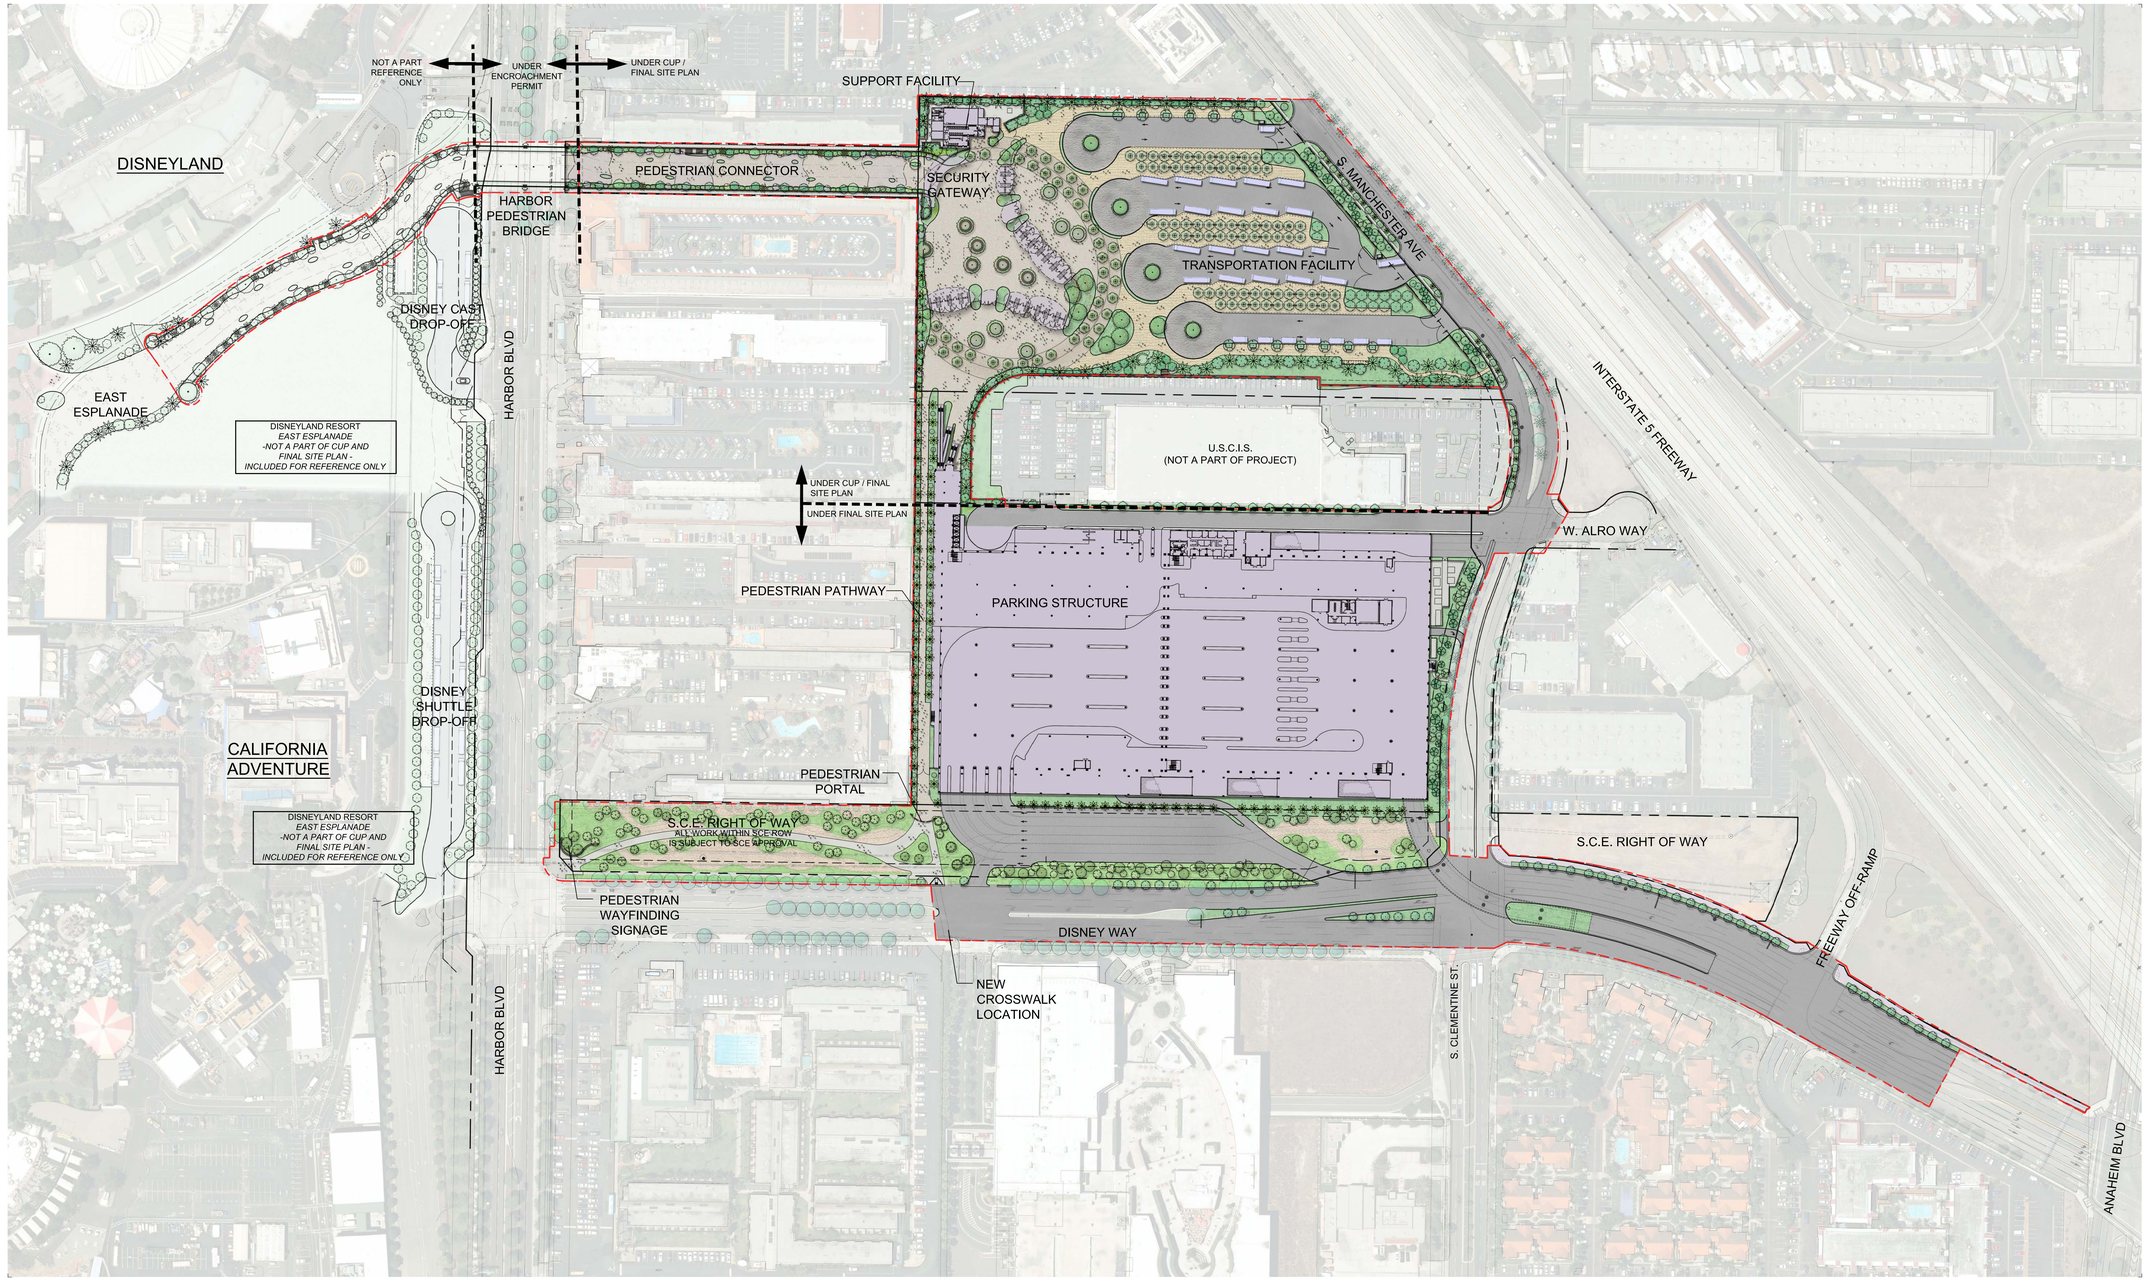

NORTH

90' 45' 0 45' 90' 180'
(IN FEET)
1 inch = 90 ft.

NO.	BY	DATE	DESCRIPTION OF REVISIONS
9			
8			
7			
6			
5			
4			
3			
2			
1			

ISSUED FOR

NOTICES:

THE DATA IN THIS DOCUMENT INCORPORATES PROPRIETARY RIGHTS OF DISNEYLAND RESORT, 1313 HARBOR BLVD, P.O. BOX 3232, ANAHEIM, CA 92803-3232. IT IS FURNISHED IN CONFIDENCE AND SUBJECT TO THE CONFIDENCE AND AGREES THAT IT SHALL NOT BE DUPLICATED, IN WHOLE OR IN PART, NOR DISCLOSED TO OTHERS, WITHOUT THE WRITTEN CONSENT OF DISNEYLAND RESORT.

CONTRACTOR SHALL VERIFY ALL CONDITIONS ON JOB SITE & NOTIFY THE OWNER OF ANY VARIATIONS FROM DIMENSIONS SHOWN ON THESE DRAWINGS BEFORE PROCEEDING WITH ANY CONSTRUCTION.

KEY PERSONS AND APPROVALS

		INITIALS
DESIGN MANAGER:	DRAWN:	
AMDA DEVELOPMENT LEAD:	CHECKED:	
APPROVAL SIGNATURE:	APPROVED BY:	
DATE:	APPROVAL SIGNATURE:	
	E.T./VAL.	

1401 Flower Street
Glendale, CA 91201-5020
(818) 544-6500

PROJECT DESIGNED FOR:

Disneyland RESORT

1313 S. HARBOR BLVD.
ANAHEIM, CA 92802

©Disney

PROJECT AREA: DLR - EASTERN GATEWAY PROJECT

UNIT NAME: UNIT 2000: CUP - FINAL SITE PLAN

SHEET TITLE: OVERALL SITE PLAN

PHASE: PROJECT DESCRIPTION NO.:

DRAWING NO.: AD-101

REVISION NO:

A0