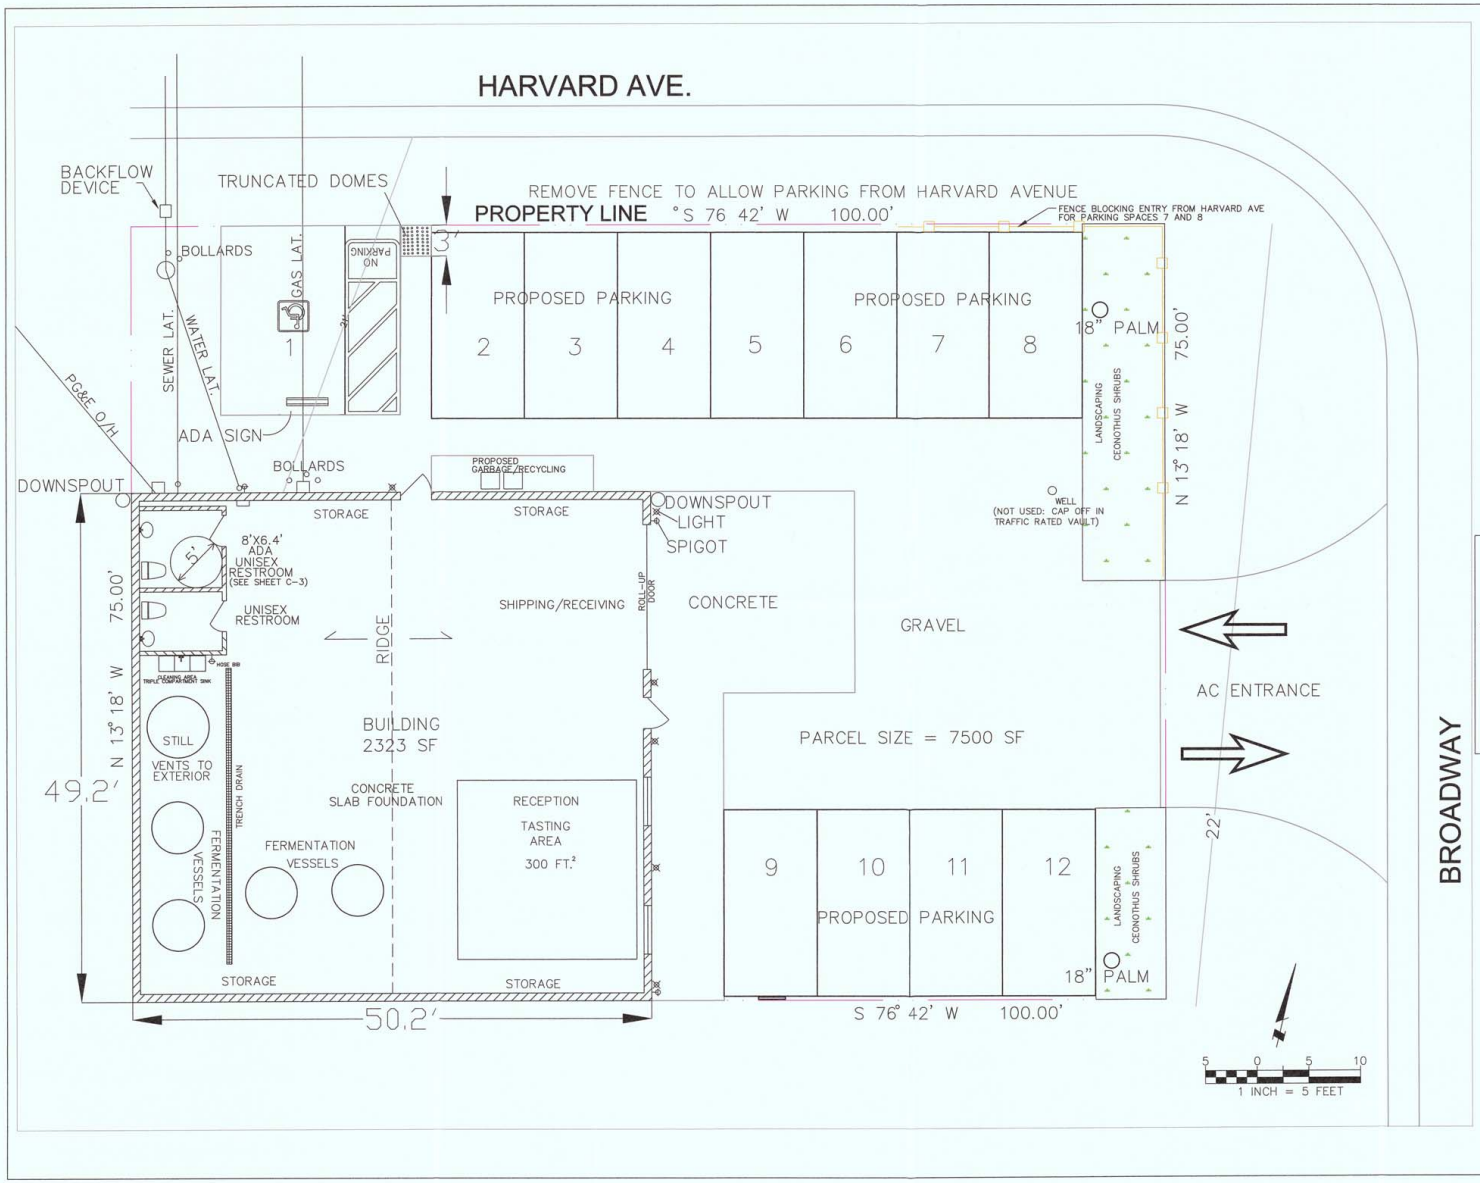

GENERAL NOTES

1. PLANS PREPARED AT THE REQUEST OF:
   LILLI BISONO, OWNER
   TEL: 650-283-4721
2. SITE MAP BY SIGMA PRIME, WITH TAPE MEASURE. CONTOURS ARE APPROXIMATE, BASED ON GOOGLE EARTH.
3. THIS IS NOT A BOUNDARY SURVEY.
4. PROPOSED WORK:
   MOVE DISTILLING EQUIPMENT INTO BUILDING, WITH TABLES AND CHAIRS FOR VISITORS;
   CAP OFF EXISTING WELL IN TRAFFIC-RATED VAULT;
   MARK 12 SPACES FOR PARKING.

SIGNAGE NOTES

1. SIGNAGE AT EACH SPACE TO BE PROVIDED, USING COUNTY SIGN STANDARDS.
2. 18"X24" SIGN SHALL STATE: "UNAUTHORIZED VEHICLES PARKED IN DESIGNATED ACCESSIBLE SPACES NOT DISPLAYING DISTINGUISHING PLACARDS OR LICENSE PLATES ISSUES FOR PERSONS WITH DISABILITIES MAY BE TOWED AT OWNER'S EXPENSE. TOWED VEHICLES MAY BE RECLAIMED AT _____ OR BY TELEPHONING _____."
3. HANDICAPPED PARKING SIGNS SHALL BE IN FRONT OF EACH PARKING SPACE DESIGNATED FOR HANDICAPPED USE.
4. LETTERS STATING "NO PARKING" IN ACCESSIBLE LANE SHALL BE NO LESS THAN 12" HIGH.

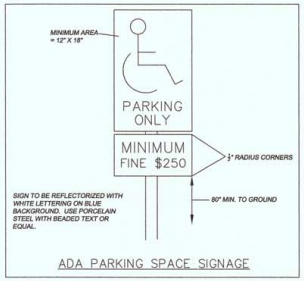

ADA PARKING SPACE SIGNAGE

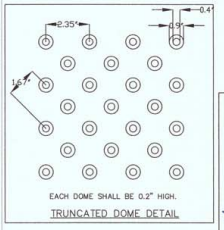

EACH DOME SHALL BE 0.2" HIGH.

TRUNCATED DOME DETAIL

REGISTERED PROFESSIONAL ENGINEER
CHARLES M. KOSSIK
No. 62264
5-30-19
EXPIRES
CIVIL
STATE OF CALIFORNIA

RECEIVED
OCT 10 2017
San Mateo County Planning Division

Sigma Prime Geosciences, Inc.

SIGMA PRIME GEOSCIENCES, INC.
332 PRINCETON AVENUE
HALF MOON BAY, CA 94019
(650) 726-3500
FAX: 726-3503

DATE: 3-30-17
DRAWN BY: CMK
CHECKED BY: AZG
PROJECT NO.: 17-118
REV. DATE: 8-31-17
REV. DATE:
REV. DATE:

SITE PLAN

HMB DISTILLERY
155 BROADWAY
HALF MOON BAY, CA
047-023-450

SHEET
C-1

PLN2016-00525

155
Broadway
Harvard Ave
Harvard Ave
Harvard Ave
Harvard Ave
Harvard Ave
California
Broadway
Broadway
Broadway
Broadway
Broadway
Broadway
Prospect Way
Prospect Way
Google