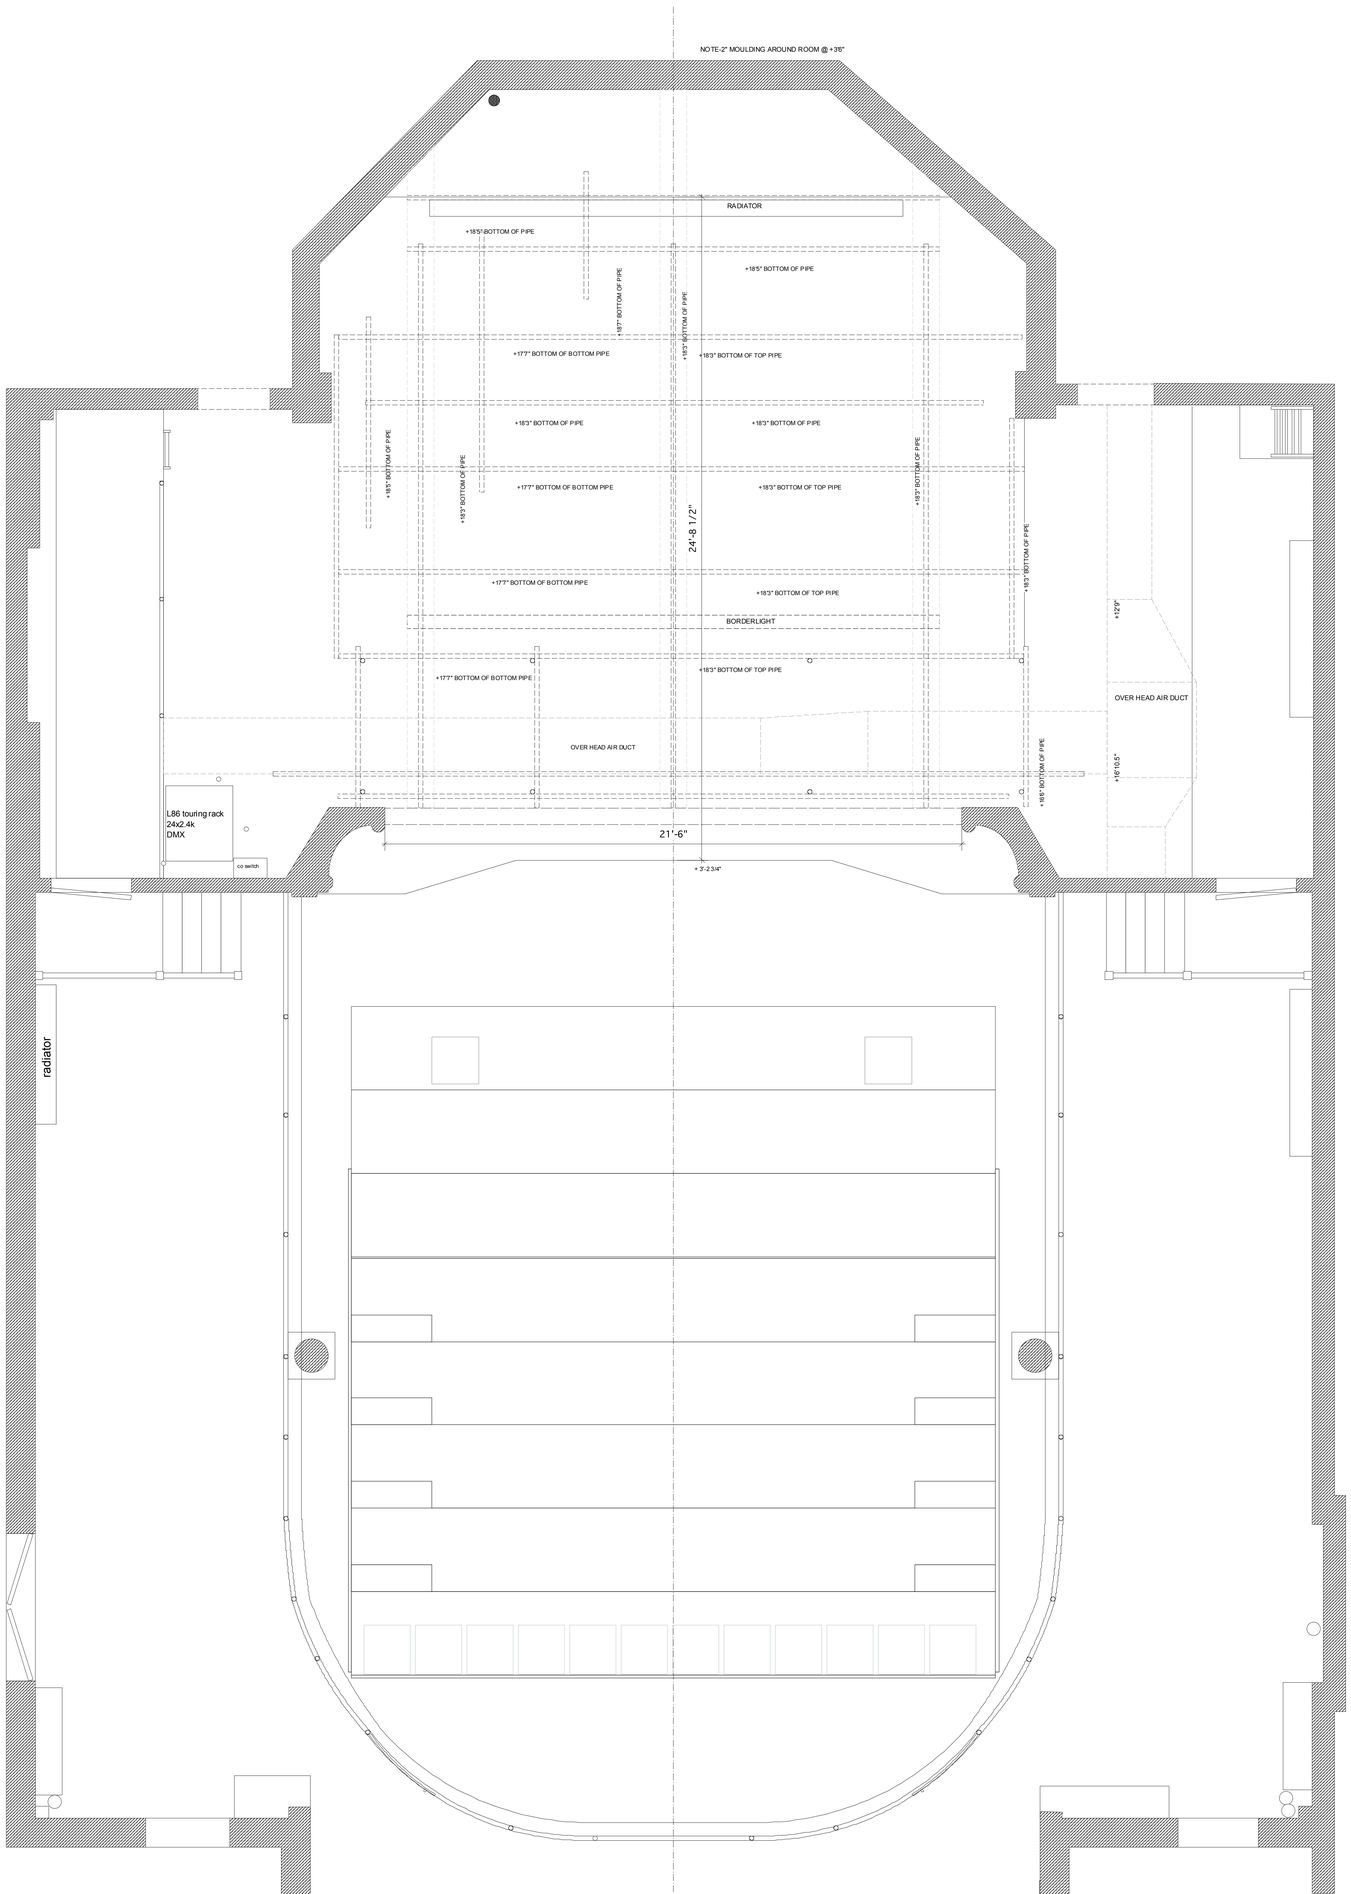
NOTE-2" MOULDING AROUND ROOM @ +35"
RADIATOR
+18'5" BOTTOM OF PIPE
+18'5" BOTTOM OF PIPE
+18'7" BOTTOM OF PIPE
+18'5" BOTTOM OF PIPE
+17'7" BOTTOM OF BOTTOM PIPE
+18'3" BOTTOM OF TOP PIPE
+18'3" BOTTOM OF PIPE
+18'3" BOTTOM OF PIPE
+18'5" BOTTOM OF PIPE
+19'5" BOTTOM OF PIPE
+18'5" BOTTOM OF PIPE
+17'7" BOTTOM OF BOTTOM PIPE
+18'3" BOTTOM OF TOP PIPE
24'-8 1/2"
+17'7" BOTTOM OF BOTTOM PIPE
+18'3" BOTTOM OF TOP PIPE
BORDERLIGHT
+17'7" BOTTOM OF BOTTOM PIPE
+18'3" BOTTOM OF TOP PIPE
+19'5" BOTTOM OF PIPE
+12'0"
OVER HEAD AIR DUCT
OVER HEAD AIR DUCT
+19'10.5"
+18'5" BOTTOM OF PIPE
L86 touring rack
24x2.4k
DMX
co switch
21'-6"
+ 3'-2 3/4"
radiator

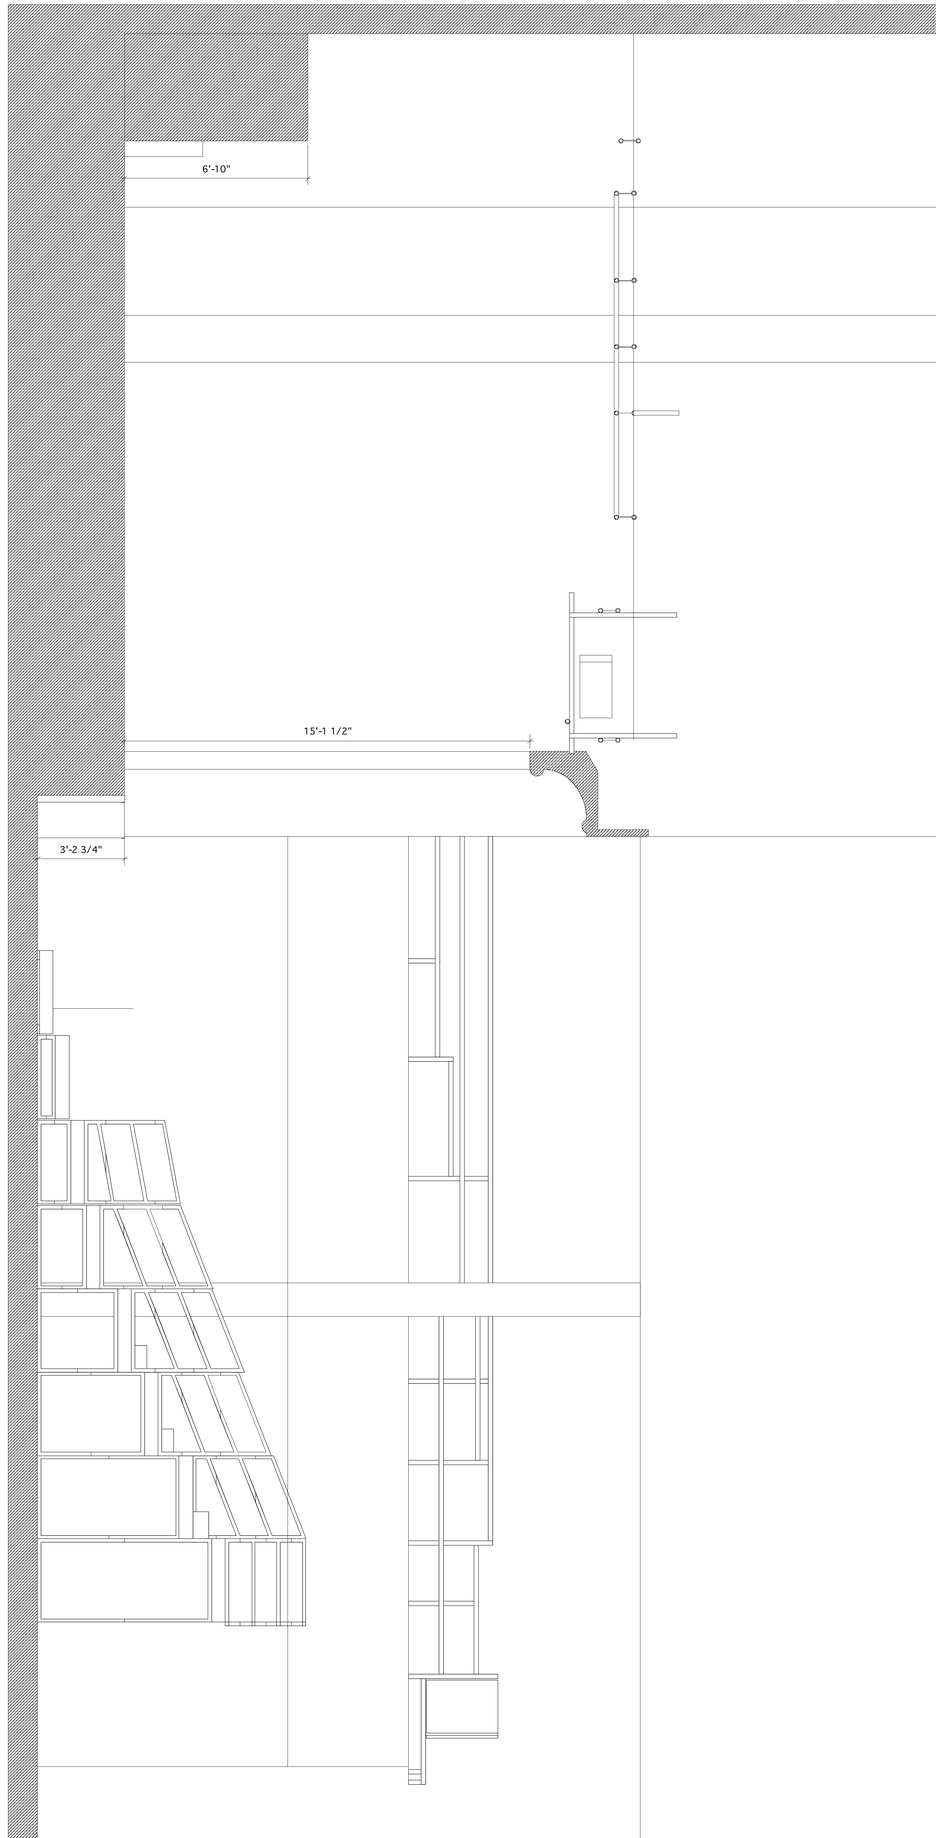
6'-10"
15'-1 1/2"
3'-2 3/4"