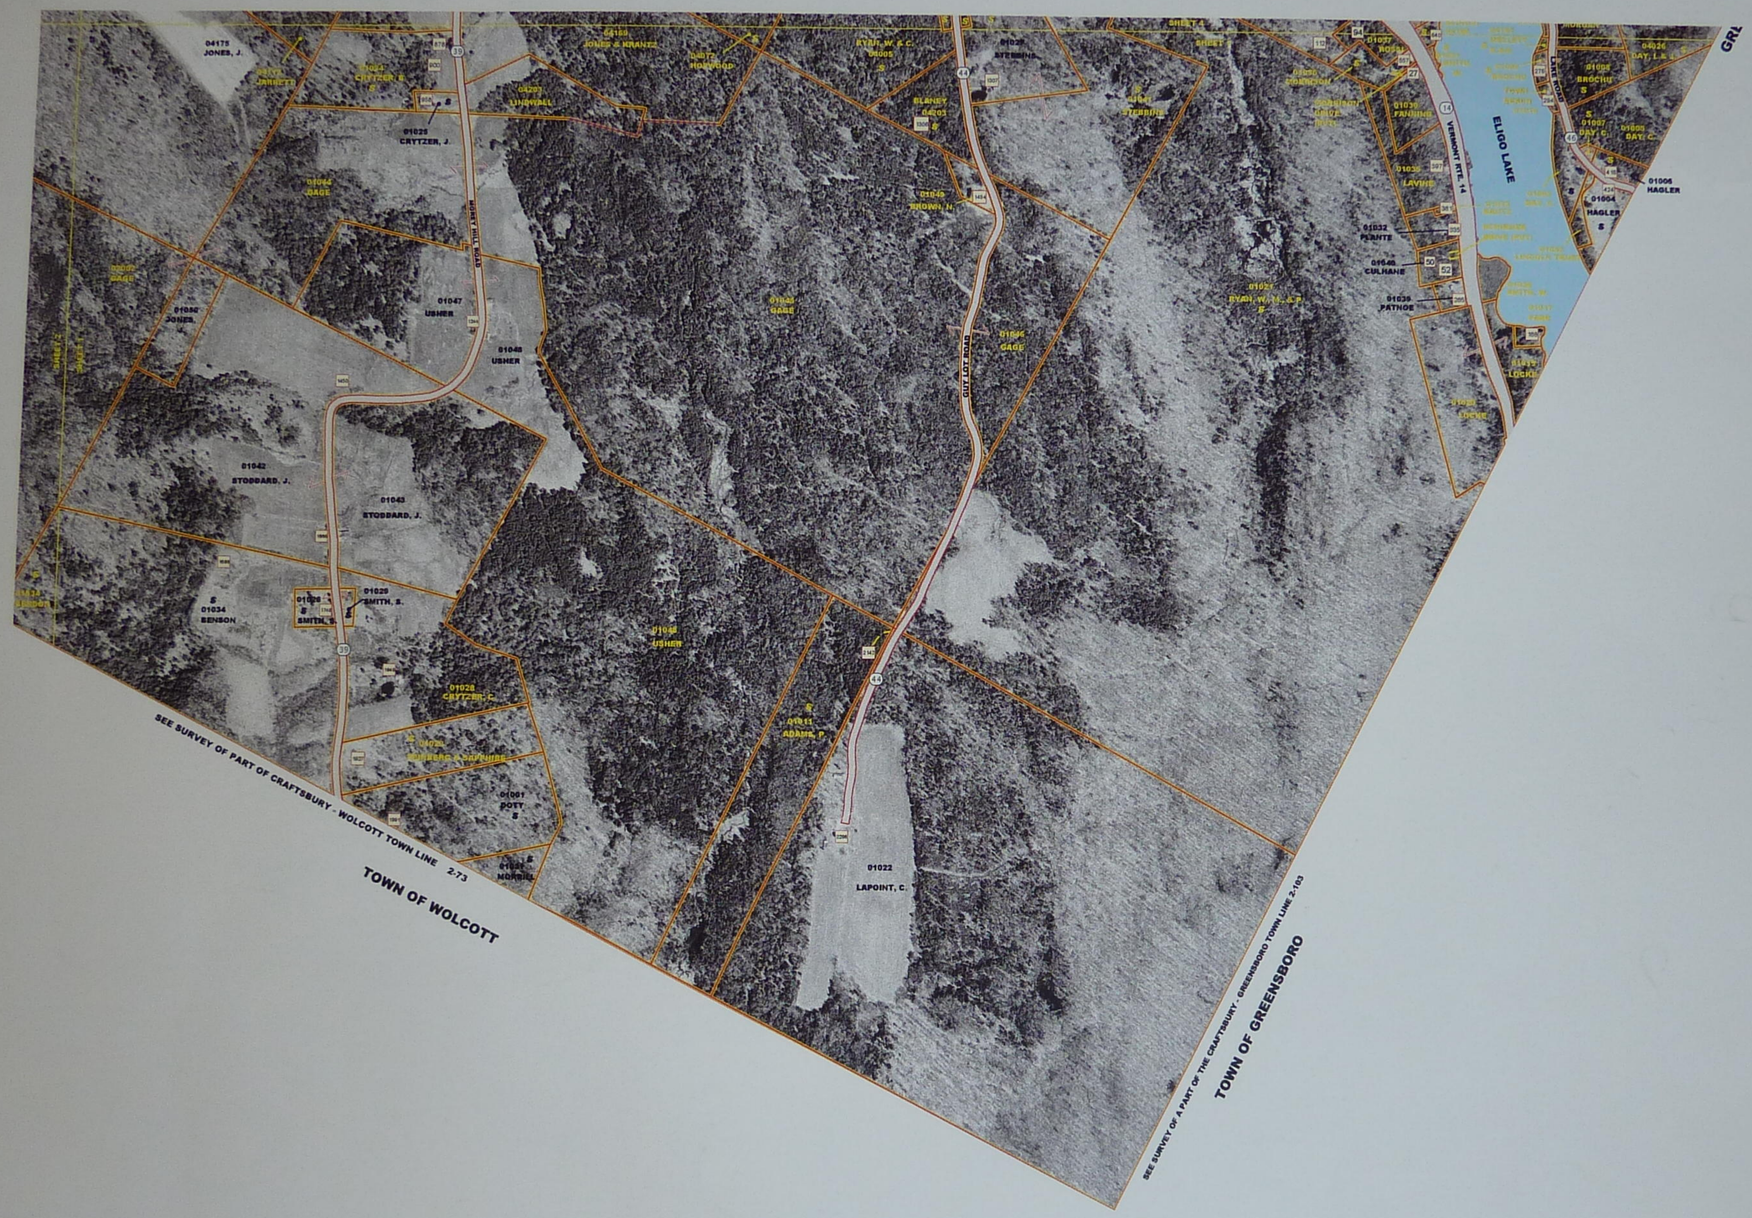

N
W E
S

VERMONT COORDINATE SYSTEM GRID NORTH
APPROXIMATE MAGNETIC DECLINATION
16 DEGREES WEST

SCALE 1 INCH = 500 FEET

LEGEND

- APPROXIMATE PARCEL BOUNDARY
- UNCERTAIN PARCEL BOUNDARY
- 01065 MAP IDENTIFICATION NUMBER: (MAP 01, PARCEL 065)
- S SURVEY OR MAP ON FILE, SEE INDEX
- 1 LAND HOOK, INDICATES COMMON OWNERSHIP OF ADJACENT PARCELS
- 1344 E-911 ADDRESS
- 13 TOWN ROAD NUMBER
- (PVT) PRIVATE ROAD
- UNUSED ROAD OR TRAIL, OR PRIVATE RIGHT OF WAY

TOWN OF CRAFTSBURY

ORLEANS COUNTY, VERMONT

PARCEL IDENTIFICATION MAP

SHEET 1

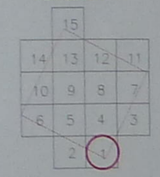

PREPARED BY

MUIRUX SURVEYS INCORPORATED
CRAFTSBURY COMMON, VT. -- (802)586-7521

THIS MAP IS INTENDED TO PROVIDE A GRAPHIC REFERENCE TO AID IN THE RESEARCH OF LAND PARCEL BOUNDARIES AND LOCATIONS WITHIN THE TOWN OF CRAFTSBURY. IT IS NOT A SURVEY AND MAY NOT BE REFERENCED IN DOCUMENTS OF CONVEYANCE. REFER TO THE SURVEY MAPS AND OTHER DOCUMENTS NOTED IN THE ACCOMPANYING INDEX FOR SPECIFIC DATA.

APRIL 2009

500 0 500 1000 Feet