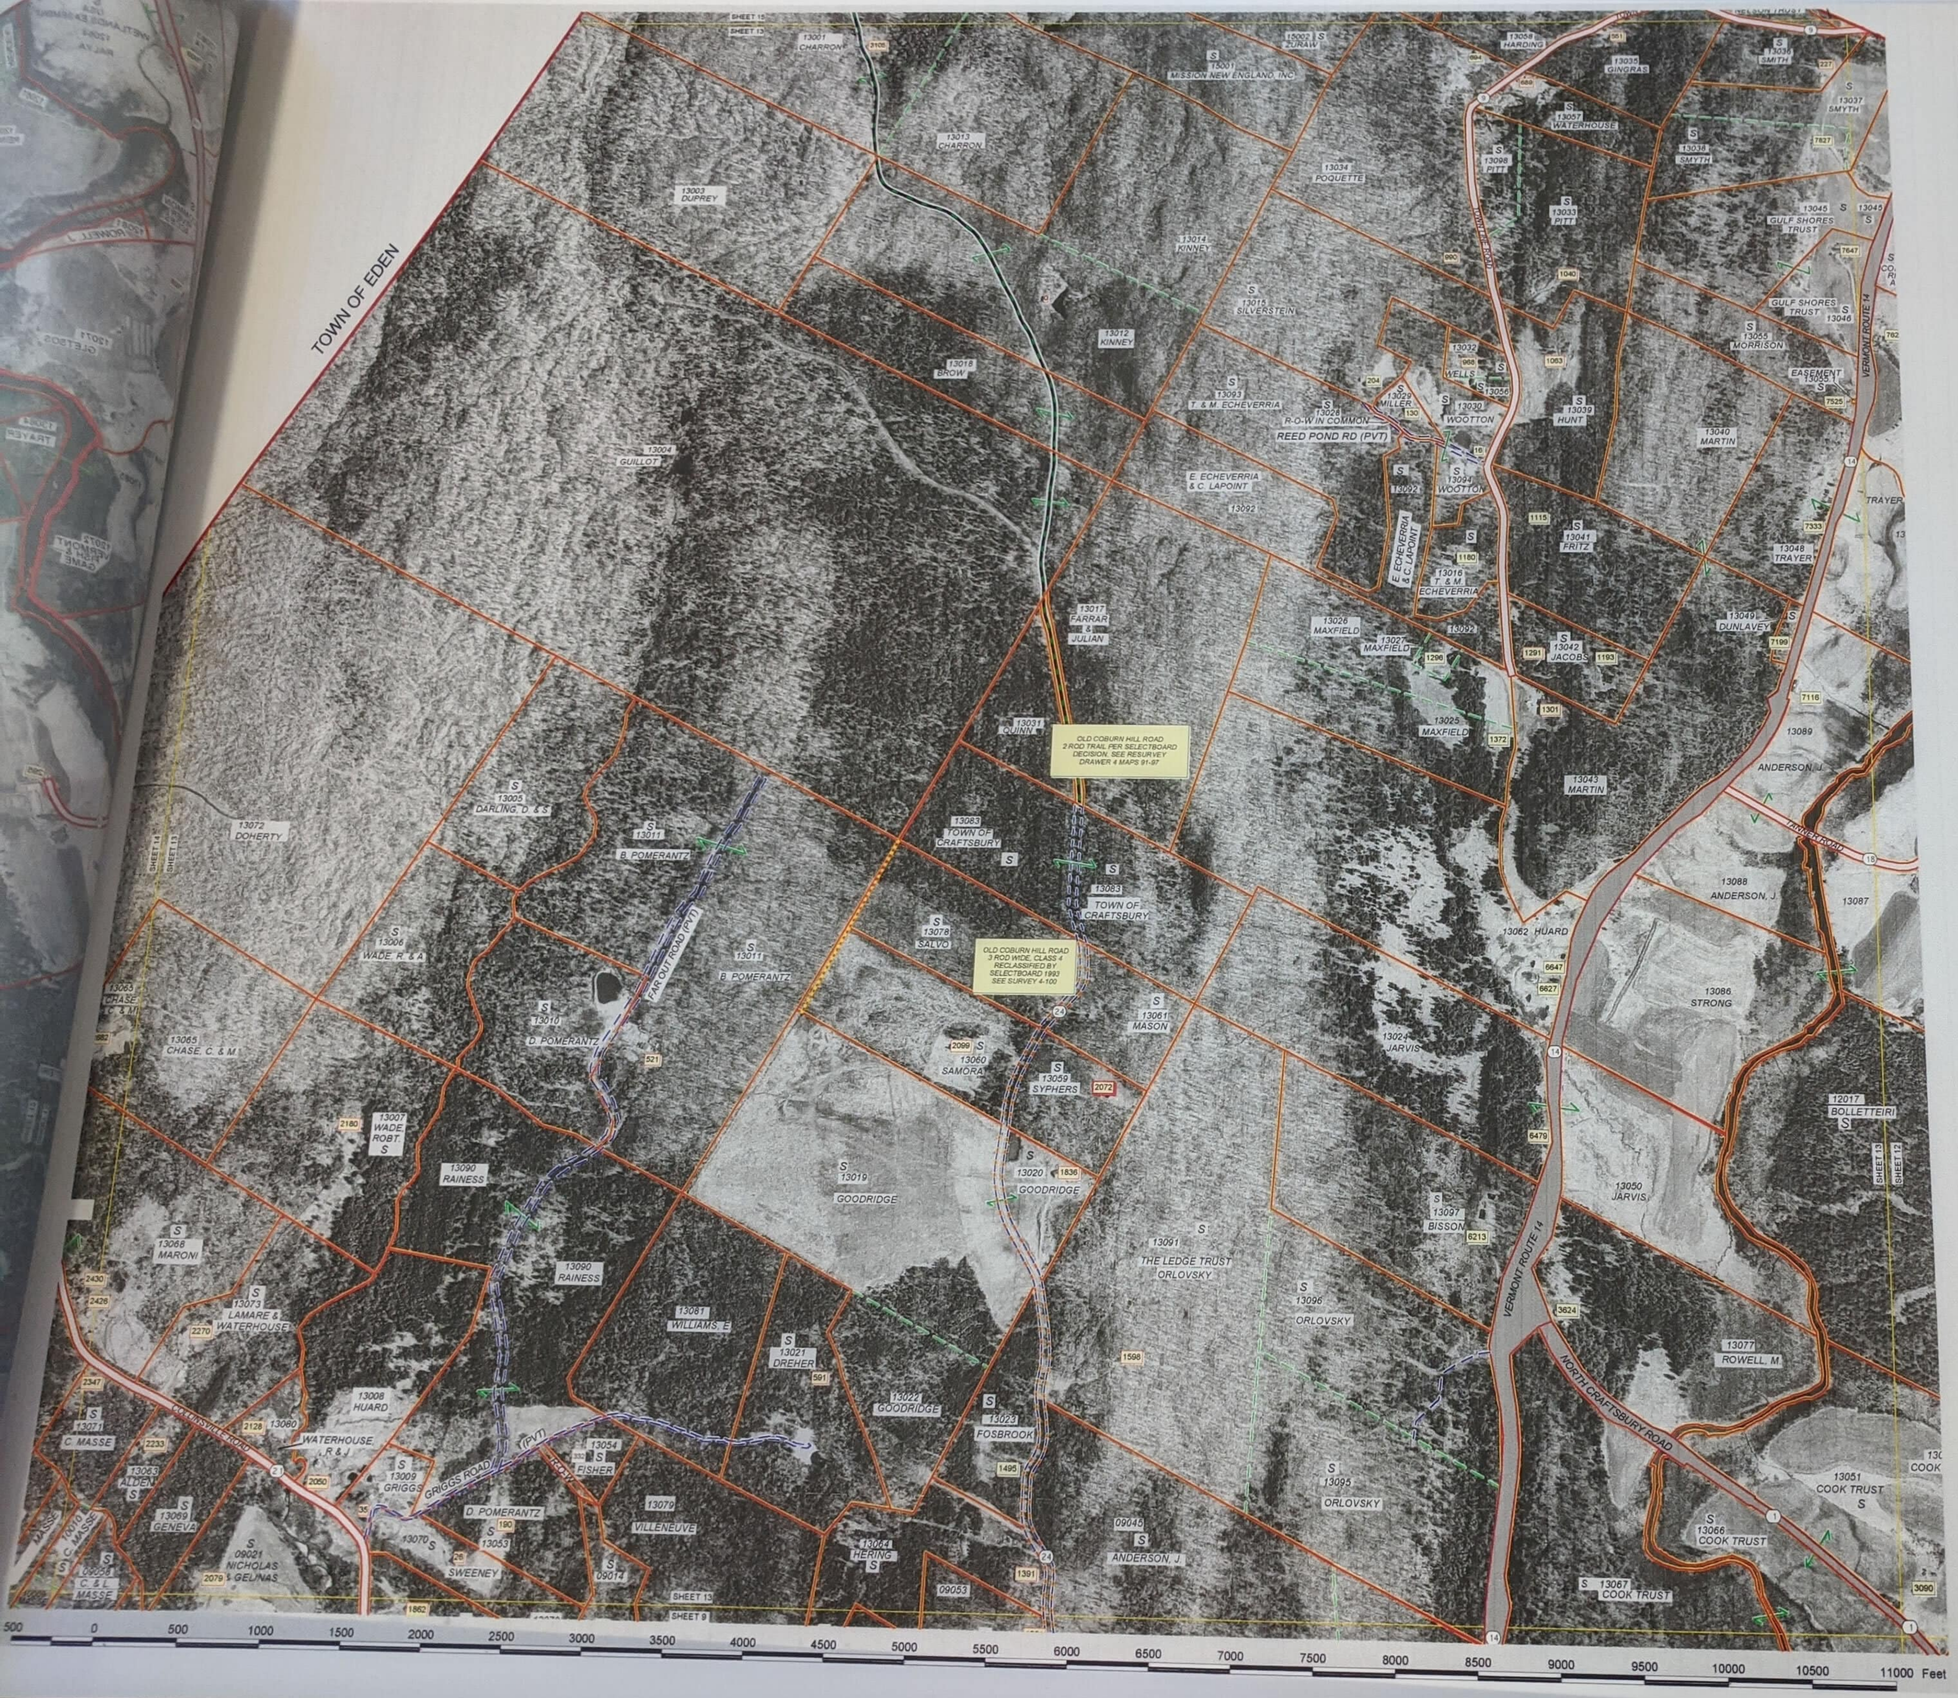

N
W E
S

VERMONT COORDINATE SYSTEM GRID NORTH
APPROXIMATE MAGNETIC DECLINATION
16 DEGREES WEST

SCALE 1 INCH = 500 FEET

LEGEND

- APPROXIMATE PARCEL BOUNDARY
- UNCERTAIN PARCEL BOUNDARY
- 01065 MAP IDENTIFICATION NUMBER: (MAP 01, PARCEL 065)
- S SURVEY OR MAP ON FILE, SEE INDEX
- INTERIOR PARCEL BOUNDARY, COMMON OWNERSHIP
- LAND HOOK, INDICATES COMMON OWNERSHIP OF CONTIGUOUS PARCELS ACROSS ROAD OR STREAM
- 999 E-911 ADDRESS
- MAINTAINED GRAVEL TOWN ROAD
- PAVED TOWN ROAD OR STATE HIGHWAY
- 41 ROAD NUMBER
- (PVT) PRIVATE ROAD
- CLASS 4 ROAD OR TRAIL, PRIVATE ROAD OR RIGHT OF WAY

TOWN OF CRAFTSBURY

ORLEANS COUNTY, VERMONT

SHEET 13

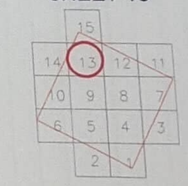

PREPARED BY

MUTRUX SURVEYS INCORPORATED
CRAFTSBURY COMMON, VT. -- (802)586-7521

THIS MAP IS INTENDED TO PROVIDE A GRAPHIC REFERENCE TO AID IN THE RESEARCH OF LAND PARCEL BOUNDARIES AND LOCATIONS WITHIN THE TOWN OF CRAFTSBURY. IT IS NOT A SURVEY AND MAY NOT BE REFERENCED IN DOCUMENTS OF CONVEYANCE. ALL INFORMATION SHOULD BE INDEPENDENTLY VERIFIED BY THE USER AND ANY ERRORS OR OMISSIONS NOTED SHOULD BE REPORTED TO MUTRUX SURVEYS, INC OR THE TOWN CLERK. REFER TO THE SURVEY MAPS AND OTHER DOCUMENTS NOTED IN THE ACCOMPANYING INDEX FOR MORE SPECIFIC DATA.

UPDATED TO DECEMBER 2018
ORTHOPHOTOGRAPHY 2013 & 2014