WATERTOWN, MA.
MOUNT AUBURN STREET (ROUTE 16) FROM PATTEN STREET TO SCHOOL STREET

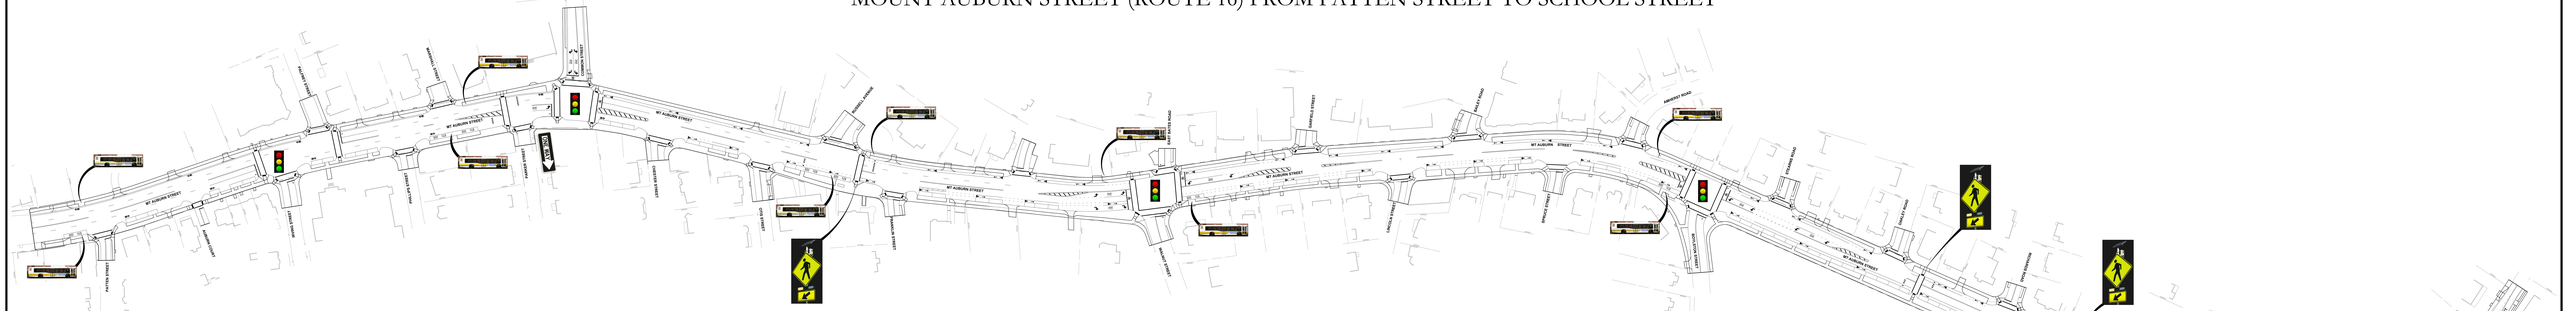

= PROPOSED TRAFFIC SIGNAL

= PROPOSED PEDESTRIAN RAPID FLASHING BEACON

= MBTA BUS STOP

PREPARED BY:

WORLDTECH ENGINEERING

300 TRADE CENTER, SUITE 5580
WOBURN, MASSACHUSETTS 01801
PHONE: 781.933.4800
FAX: 781.933.4801

SCALE: 1" = 40'