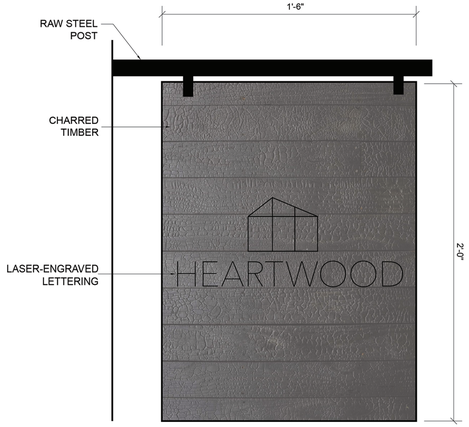

TOTAL SIGNAGE AREA: 3 S.F.

TYPICAL BLADE SIGNS

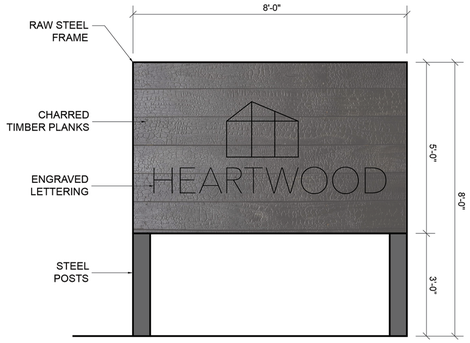

TOTAL SIGNAGE AREA: 40 S.F.

SIGNAGE AT RT. 44/55

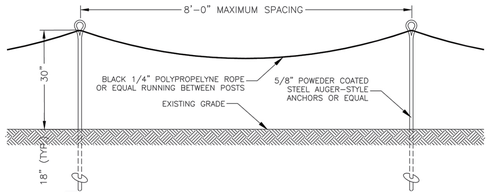

NOTE: SEE A1.01 FOR SLOPE FENCING LOCATION

SLOPE FENCING DETAIL

Sign Type 1

Sign Type 2

Sign Type 3

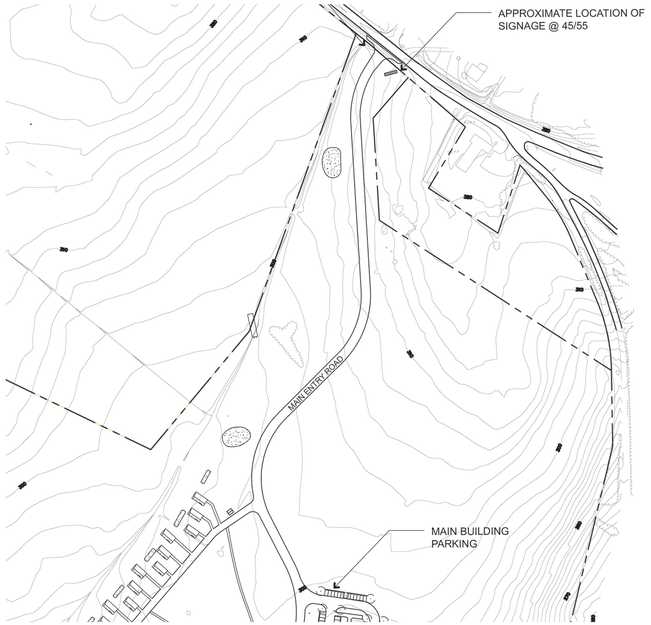

SIGNAGE AT RT. 44/55

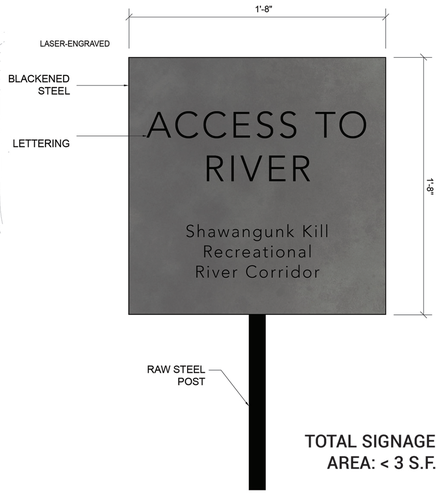

TOTAL SIGNAGE AREA: < 3 S.F.

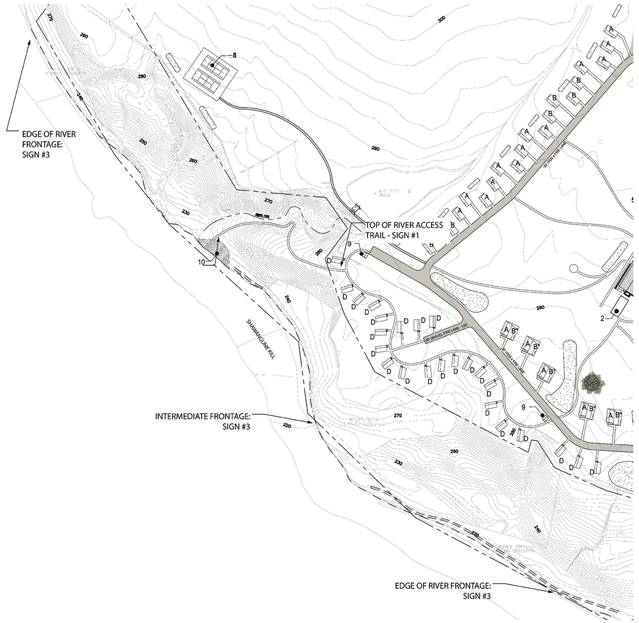

SIGNAGE AT SHAWANGUNK KILL

electric bowery

Designer

Electric Bowery Ltd.
801 Coeur D'Alene Avenue, Venice, CA 90291
tel 310.439.1771

Architect

Electric Bowery Ltd.
801 Coeur D'Alene Avenue, Venice, CA 90291
tel 310.439.1771

Client

Contractor

DO NOT SCALE DRAWINGS. THE CONTRACTOR SHALL CHECK AND VERIFY ALL DIMENSIONS AND REPORT ANY DISCREPANCIES BEFORE PROCEEDING WITH THE WORKS.

No.	Issues / Revisions	Date	By

Stamp

NOT FOR CONSTRUCTION

Copyright Note

Electric Bowery Ltd. Retains Design Copyright over all Instruments of Service, Design Drawings & Specifications.

Project Title

HEARTWOOD NY

Drawing Title

SIGNAGE

Scale NTS

Drawn By

Date 12/01/18

Checked By

Project No. 00055

North

Drawing No.

A4.00