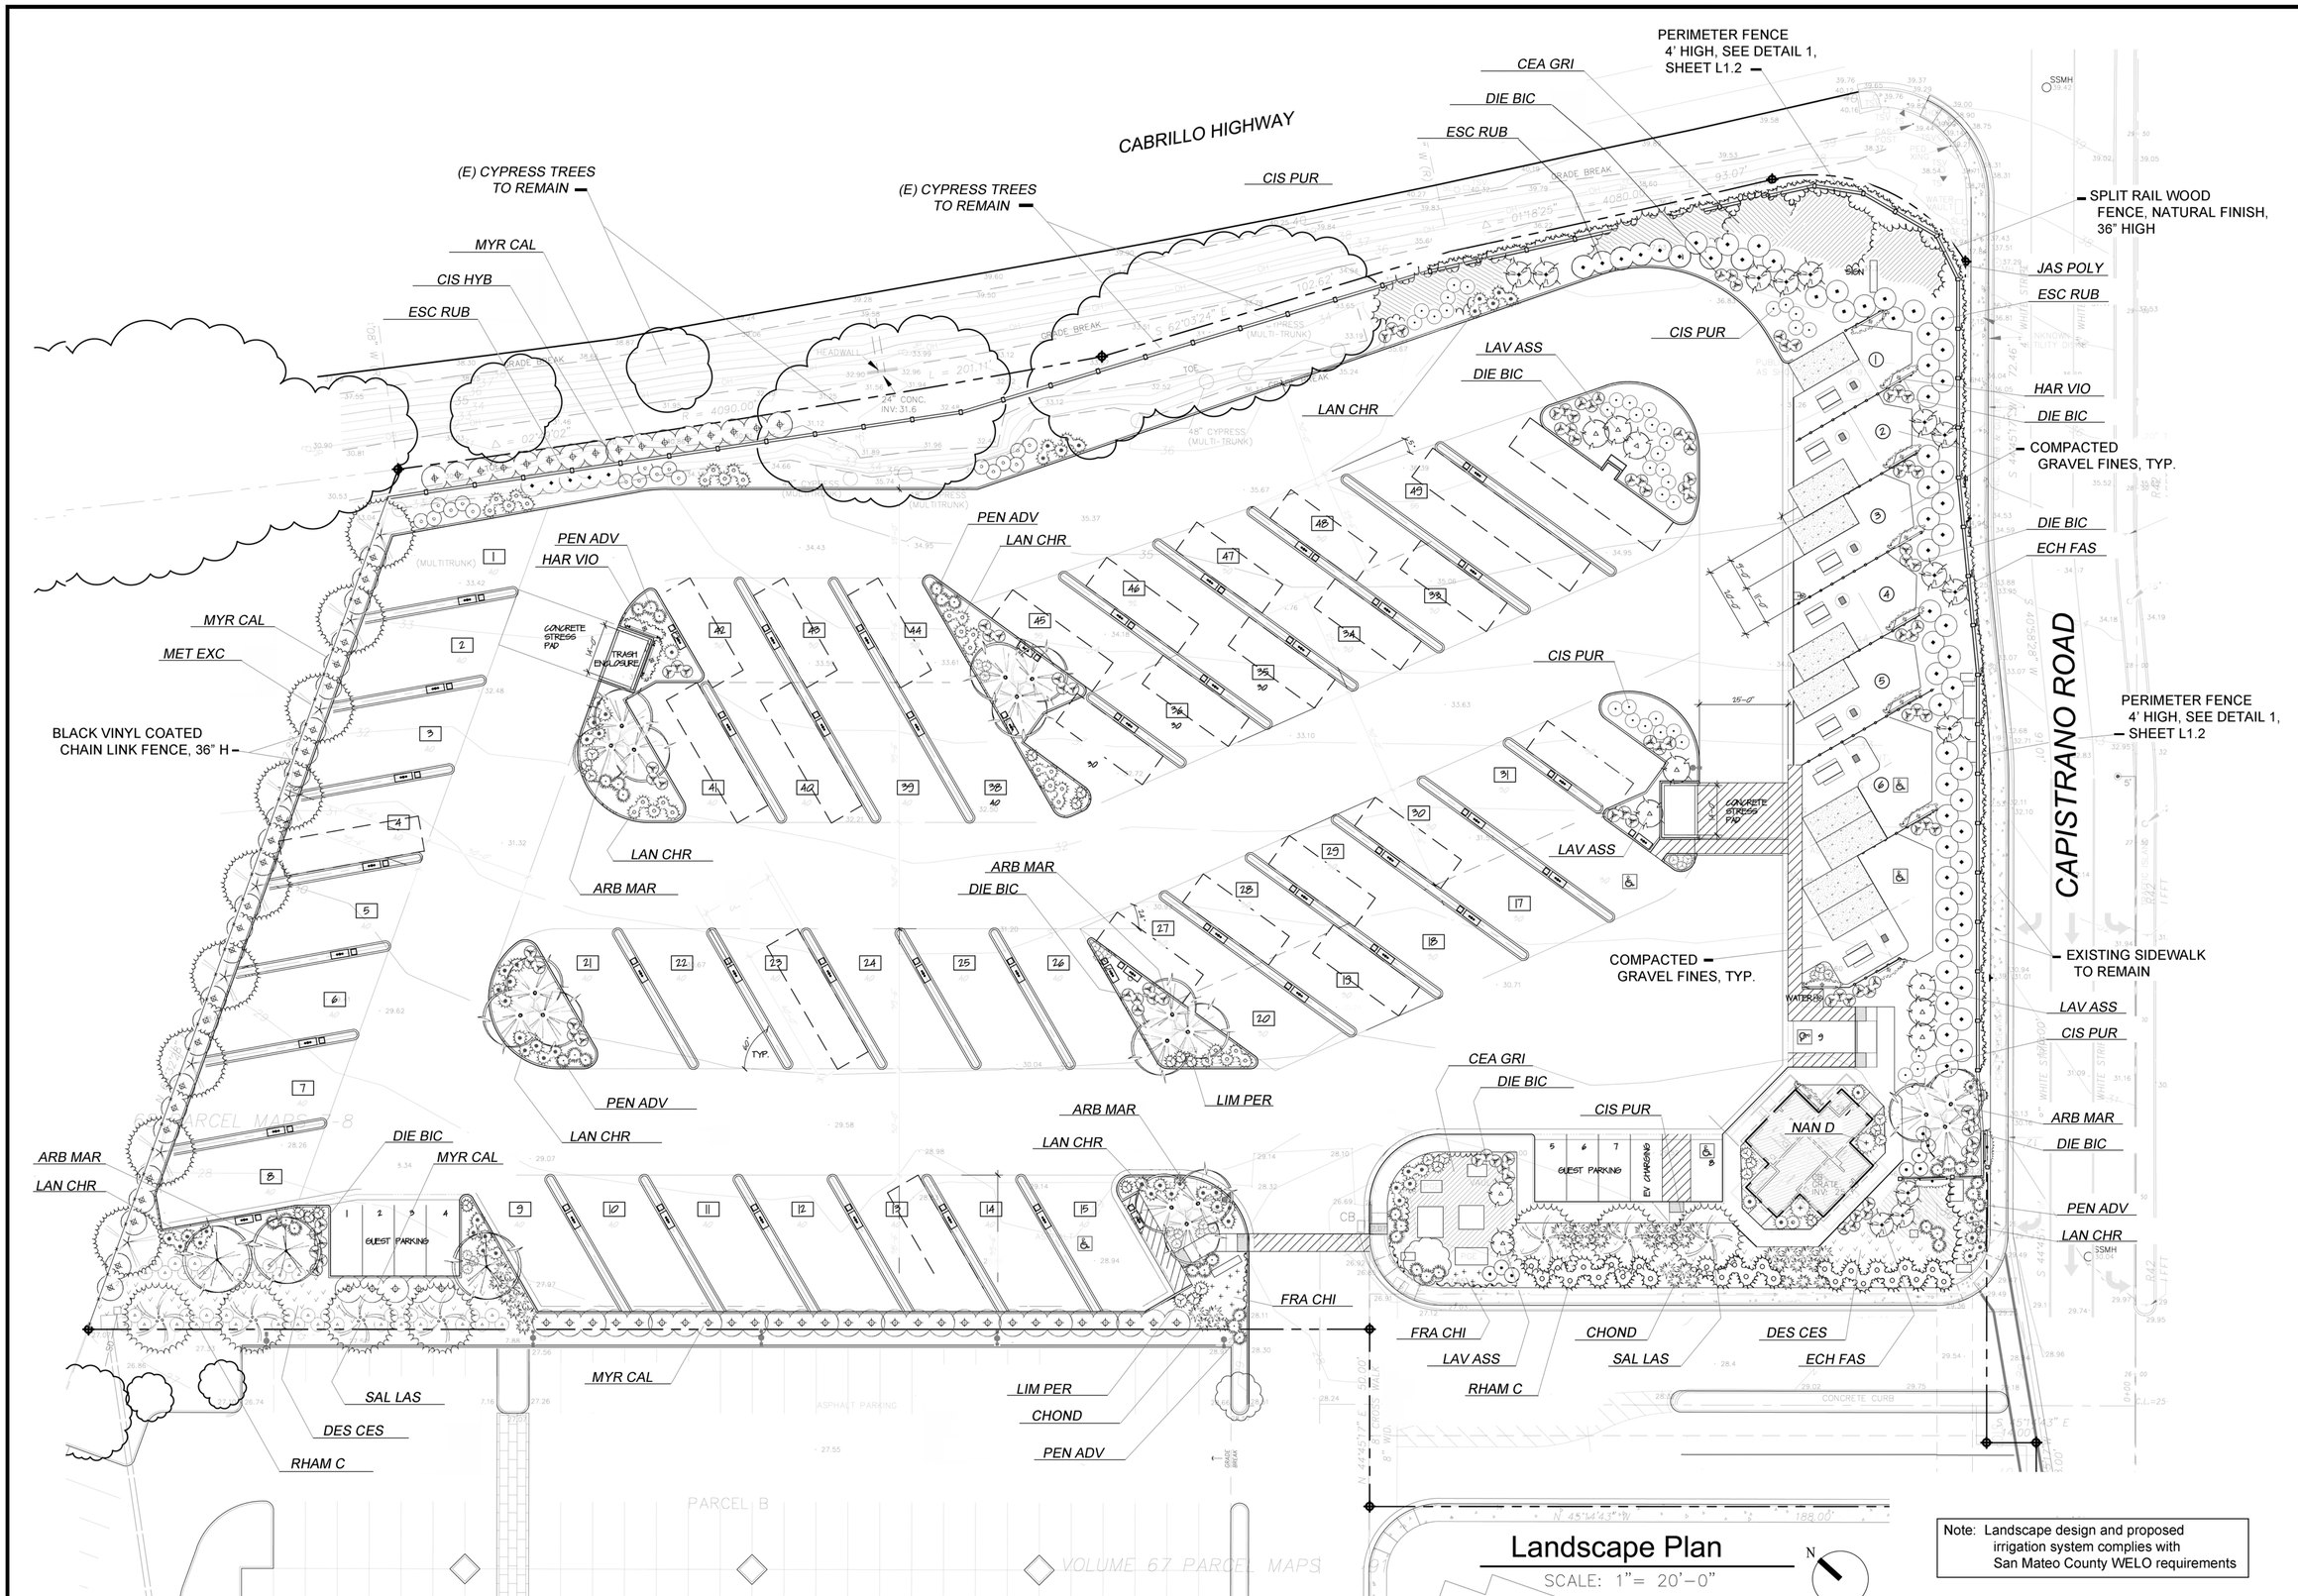

Landscape Plan

SCALE: 1"= 20'-0"

Note: Landscape design and proposed irrigation system complies with San Mateo County WELO requirements

Land Planning Concepts

CA Lic. # 002324

Landscape Architecture
Environmental Design
Site Planning

923 Arguello Street, Suite 200
Redwood City, California 94063

Tel (650) 346-7645
Fax (650) 367-8139
Email: bacla@sbcglobal.net

HARBOR VILLAGE RV PARK

100 Capistrano Road Half Moon Bay, California

TITLE

Landscape Plan

REVISIONS

Date	Notes

PROJECT

DATE 12-8-17

SHEET # L 1.1